


SACHIWALAYA HALT (SCY) BLOCK HUT 'A'

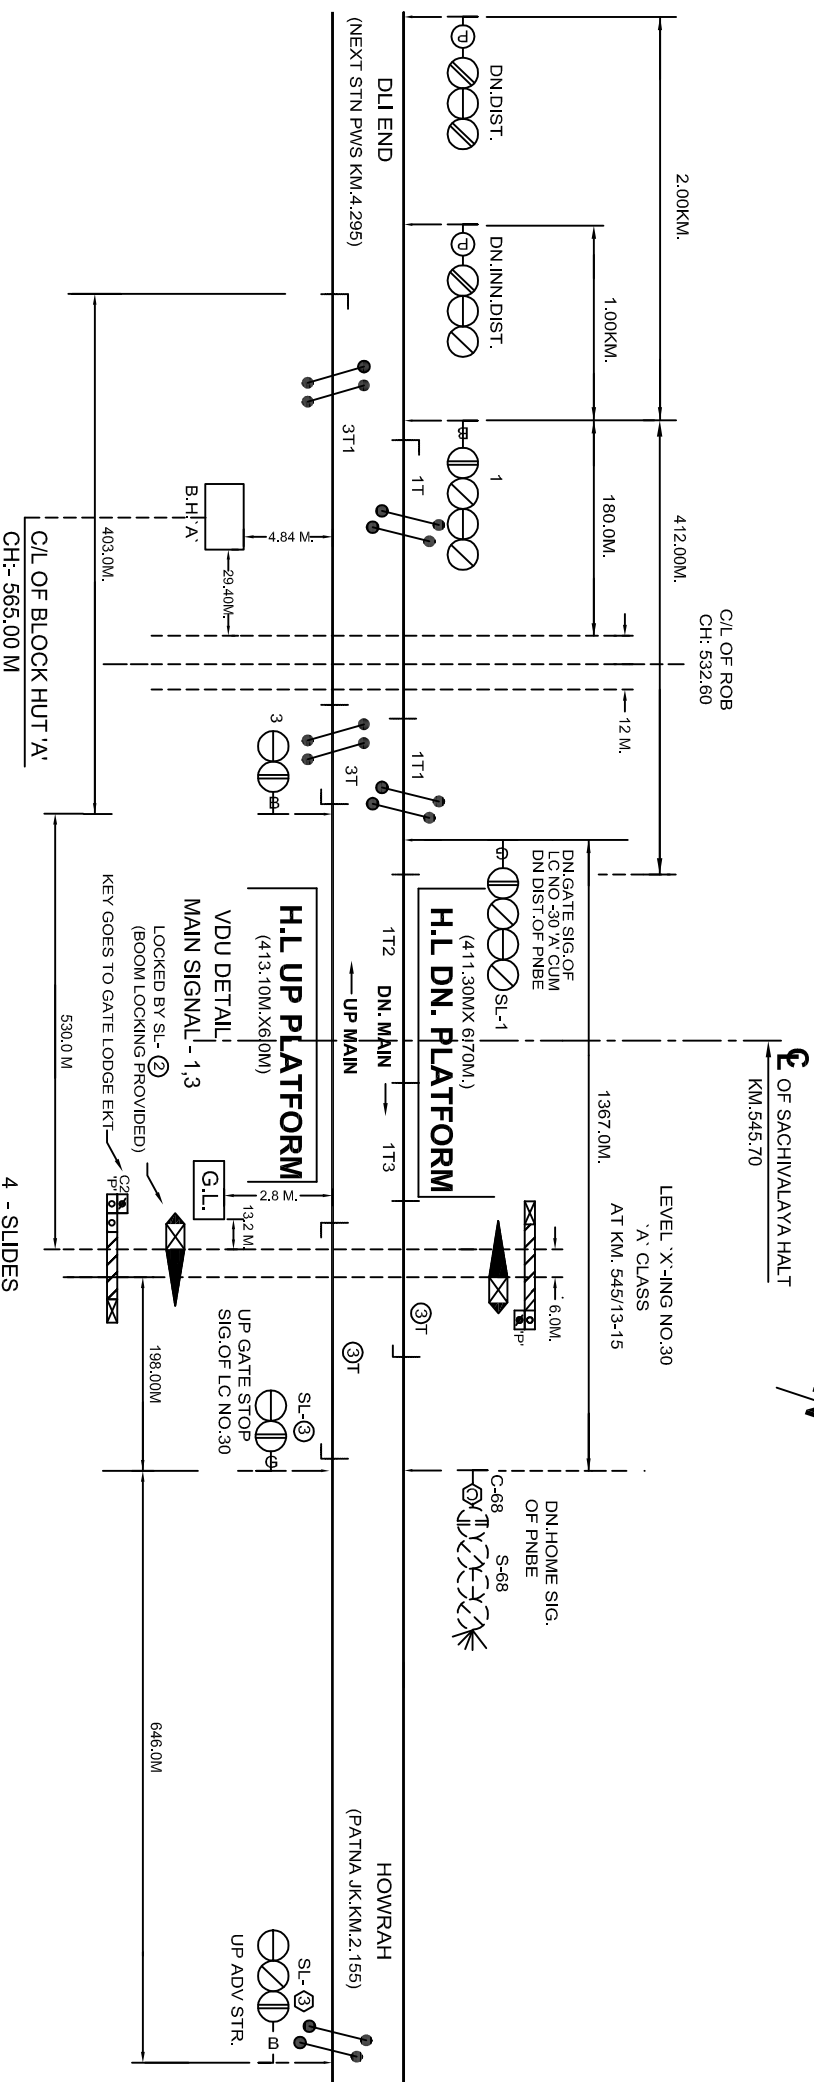

- NOTE:-**
1. ABSOLUTE BLOCK SYSTEM OF WORKING WITH PWS & PNBE.
 2. DOUBLE LINE UFSBI BLOCK PANEL, WORKING WITH BLOCK PROVING AXLE COUNTER (HASSDAC).
 3. TWO VDU (01 STAND BY) PROVIDED FOR OPERATION IN LIEU OF CONTROL CUM INDICATION PANEL.
 4. CONTROL PHONE PROVIDED AT VDU ROOM OF BLOCK HUT 'A'.
 5. MAGNETO TELEPHONE PROVIDED AT VDU ROOM AND GATE NO 30/A AND PNBE/WEST CABIN.
 6. LED SIGNAL PROVIDED FOR ALL MACL SIGNALS.
 7. SIGNAL NO 1 RELEASED BY DN GATE SIG. SL-1 OF LC NO 30/A CUM DN DIST OF PNBE IN DN DIRECTION.
 8. TO SUIT 25 KV AC TRACTION.
 9. UP GATE STOP SIG. SL-3 RELEASED BY UP HOME SIG. S-3 IN UP DIRECTION.

EAST CENTRAL RAILWAY		BLOCK HUT 'A' (BH A)		SR. NO. ML-31	
DANAPUR DIVISION				ECR/SIP/DNR/09/4/2019	
SR.DST.ECHDNR	DST.ECHDNR	SSB.DGRDNR	ELECTRONIC INTERLOCKING SIGNAL INTERLOCKING PLAN (MACLS. STD-IIR, CLASS-C)		