



SAKALDIHA

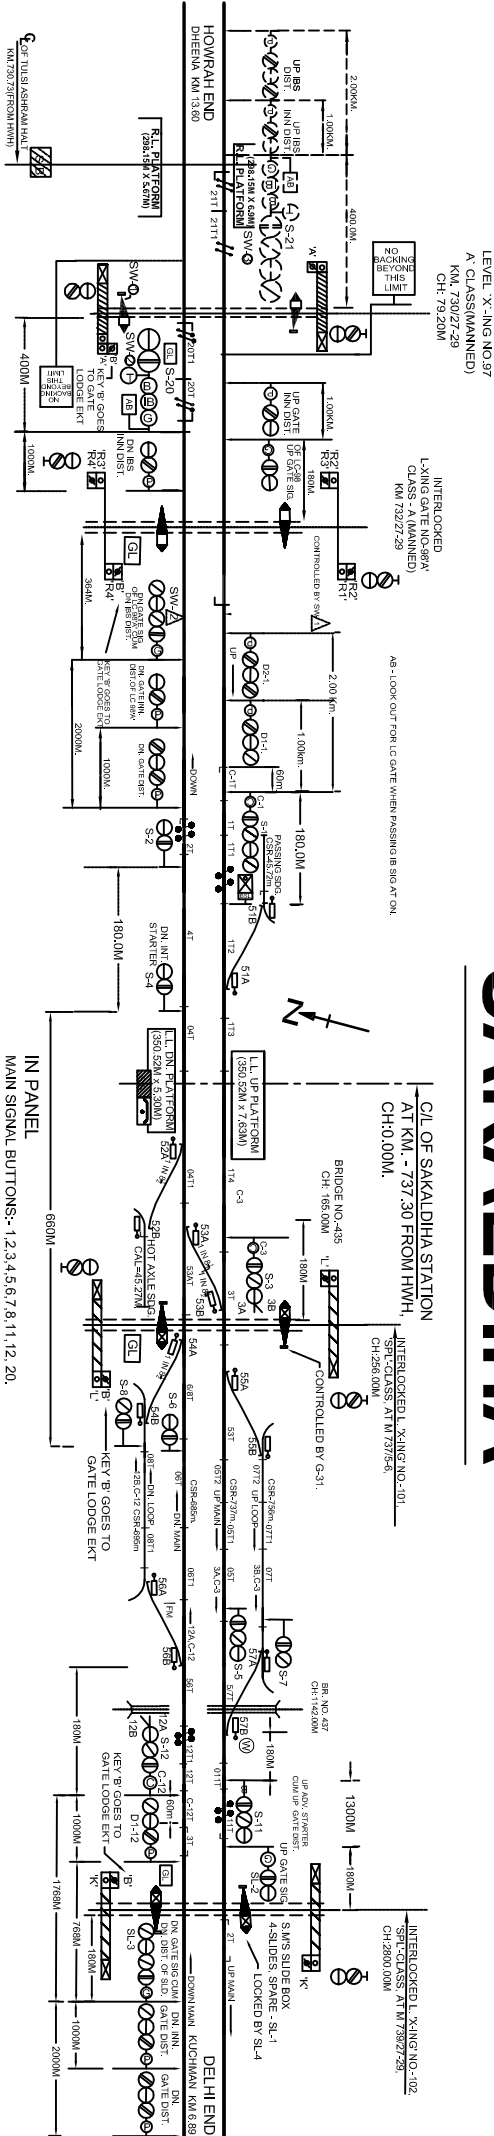

NOTE:-

- 1. ABSOLUTE BLOCK SYSTEM OF WORKING WITH DHEENA AND KUCHMAN.
- 2. CONTROL TELEPHONE PROVIDED AT SMS OFFICE
- 3. LED LAMPS ARE USED.
- 4. ALL ANGLE OF X'ANG ARE 1 IN 12 OTHERWISE INDICATED.
- 5. MAGNETO TELEPHONE PROVIDED BETWEEN PANEL ROOM & GATE NO. 97A/98A-101SPL & 102SPL & TULSI ASRAM (IBS).
- 6. INTERMEDIATE BLOCK SIGNALS PROVIDED BETWEEN SAKALDIHA-DHEENA BLOCK SECTION IN BOTH DIRECTION.
- 7. SLIDING BOOM LOCK PROVIDED AT LC GATE NO.101 SPL AT KM 737/11-13 & LC GATE NO. 102 SPL AT KM. 739/27-29 , L.C GATE NO-97A/ AT KM 730/27-29 & LC GATE NO 98A/ AT KM 732/27-29.
- 8. UFSBI BLOCK PANEL WITH HASSDAC PROVIDED BETWEEN SAKALDIHA - DHEENA AND SAKALDIHA-KUCHMAN..
- 9. IBS SIGNAL (S-21) WILL PROTECT THE L.C NO-97A AT KM 730/27-29.
- 10. ELECTRICAL LIFTING BARRIER PROVIDED AT L.C GATE NO-101 'SPL, 102SPL', 97A & 98A'.
- 11. 60 SEC TIME DELAY PROVIDED FOR C-1,C-3 & C-12.

IN PANEL
MAIN SIGNAL BUTTONS:- 1,2,3,4,5,6,7,8,11,12, 20.
C-ON SIGNAL BUTTONS:- C-1,C-3,C-12.
POINTS CONTROL BUTTONS:- 51,52,53,54,55,56,57.
CRANK HANDLE CONTROL
BUTTONS :-CH-1,CH-2,CH-3,CH-4,CH-5,CH-6,CH-7.
GATE CONTROL BUTTONS - G-31.

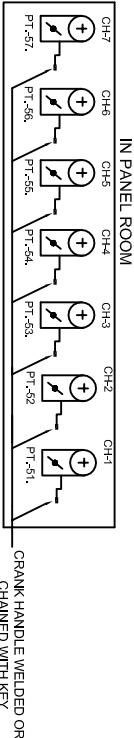

E.C. RAILWAY			PANEL		SAKALDIHA (SLD)	SR. NO. ML-54. ECR/SP/DNR/071/2021 UP TO ALT-B.
DNR. DIVN.	SARVATECHONDR	ASTITACHONDR	SARVONDR	MAOL. STD.III. CLASS-B.		