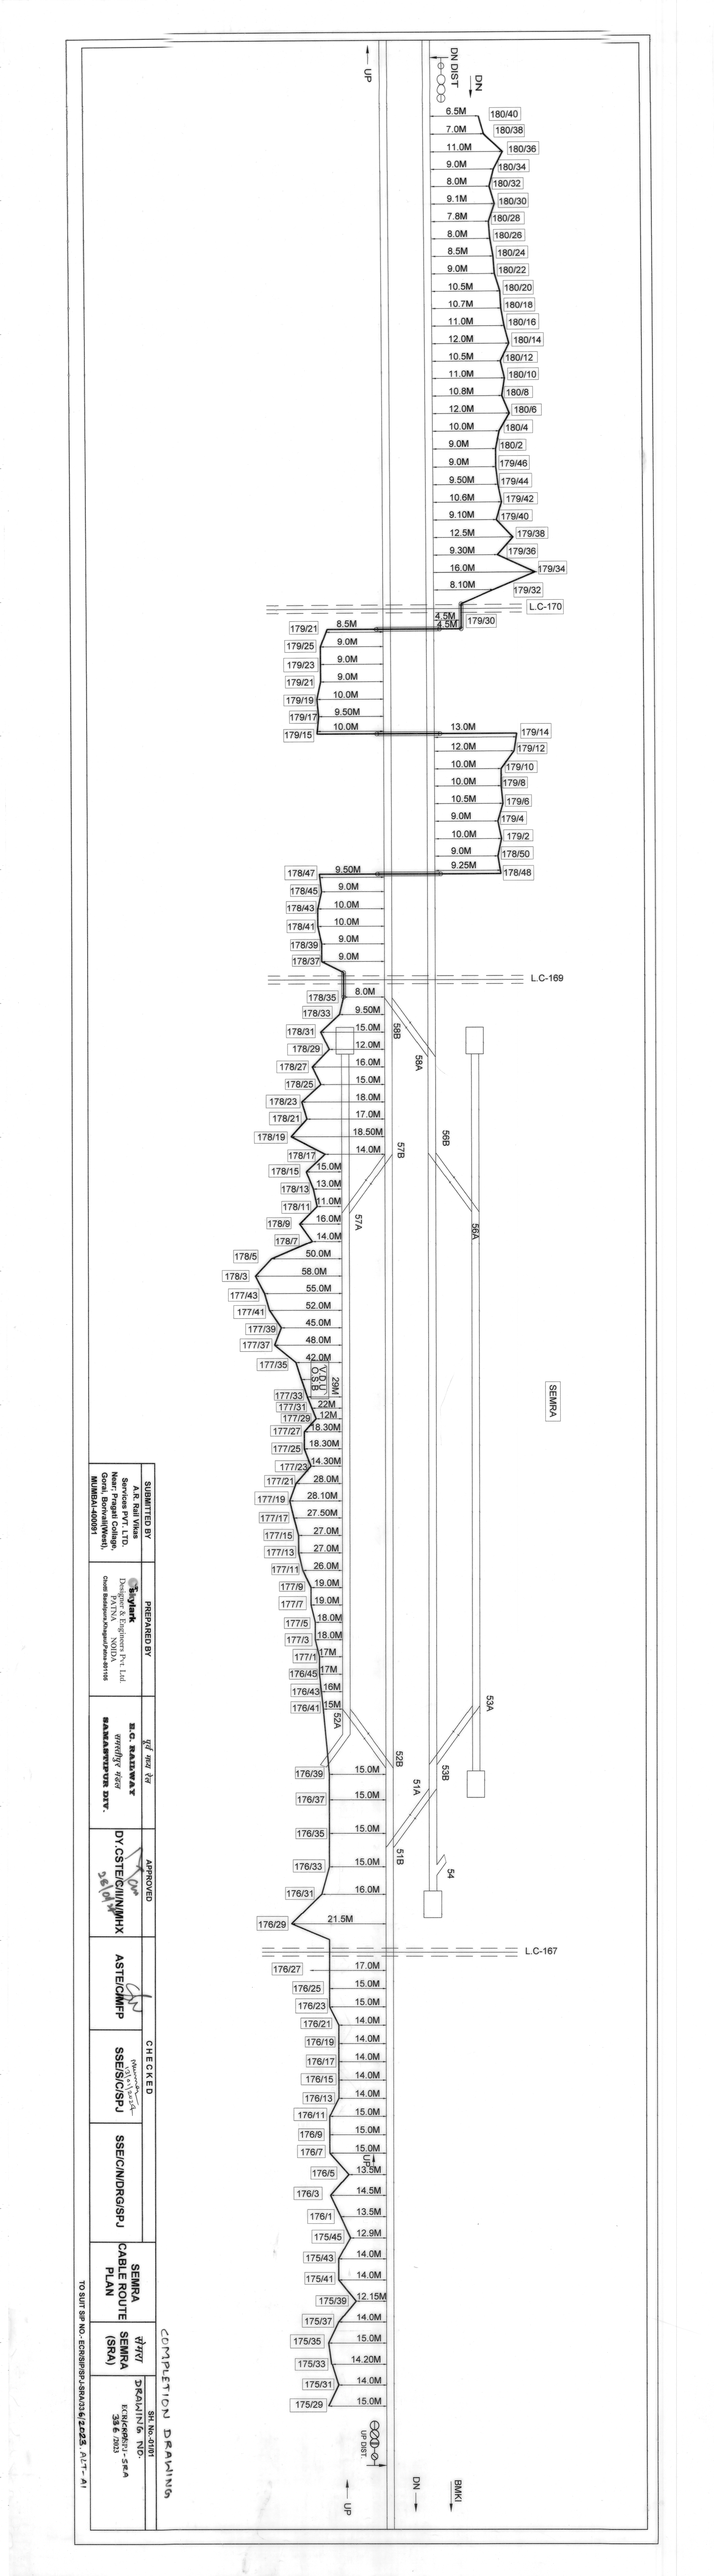

SUBMITTED BY	A.R. Rail Vikas Consultancy Pvt. LTD. Near: Pragati College, Gorai, Borivali(West), MUMBAI-400091
PREPARED BY	Saytark Design & Engineering Pvt. Ltd. (An ISO 9001:2015 Certified Company) Creek Beacon,Chirag(Pune,Pune-411115
APPROVED	DY.CSTE/C/IIN/MHX
	ASTE/C/MFP
CHECKED	SSE/S/C/SPJ
	SSE/C/N1/DRG/SPJ
	SEMRA CABLE ROUTE PLAN
	SEMRA (SRA)
DRAWING NO: SRA/336/2023	SH No: 01/01

COMPLETION DRAWING

TO SUIT SP NO.: EDRSP/SP/-380A/35/2025 ALT.-A1