MFP

24 F OFC & 6 QUAD CABLE ROUTE DIAGRAM FROM PIPRAHAN TO MOTIPUR STATION

SGL

SHEET NO. 1/09

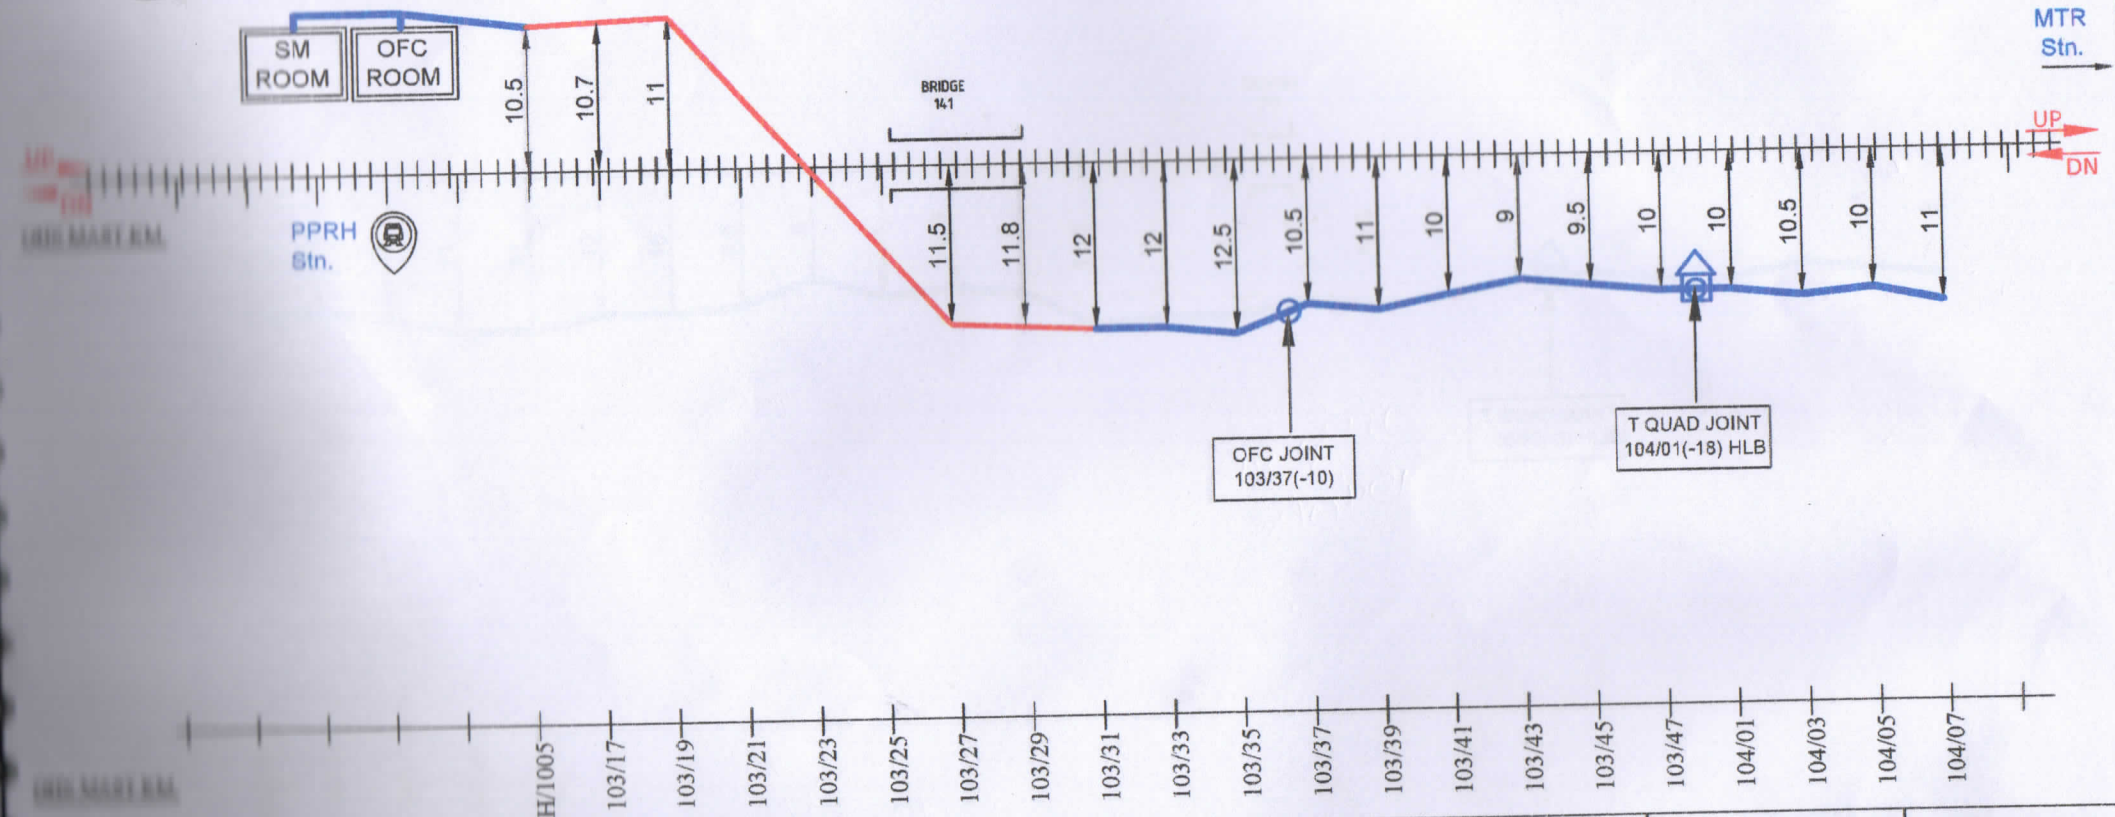

STRAIGHT JOINT	S
TEE JOINT	T

ALL DIMENSIONS ARE IN METER (NOT TO SCALE)

Uster alam 30/07/2021	31/07/2021	CHECKED BY	APPROVED BY
USTER ALAM	CHECKED BY	Baghas Ramdas 31/07/2021	03/08/2021
DRAWING BY		SSE/C/T/NKE	ASTE/C/MFP

BABA PROJECTS PVT. LTD.
RANCHI-JHARKHAND

Dy. CSTE/C/MHX

CABLE ROUTE PLAN

PIPRAHAN TO MOTIPUR

MUZAFFARPUR TO SAGAULI
EAST CENTRAL RAILWAY
SAMASTIPUR DIVISION

24 F OFC & 6 QUAD CABLE ROUTE DIAGRAM FROM PIPRAHAN TO MOTIPUR STATION

SGL

SHEET NO. 2/09

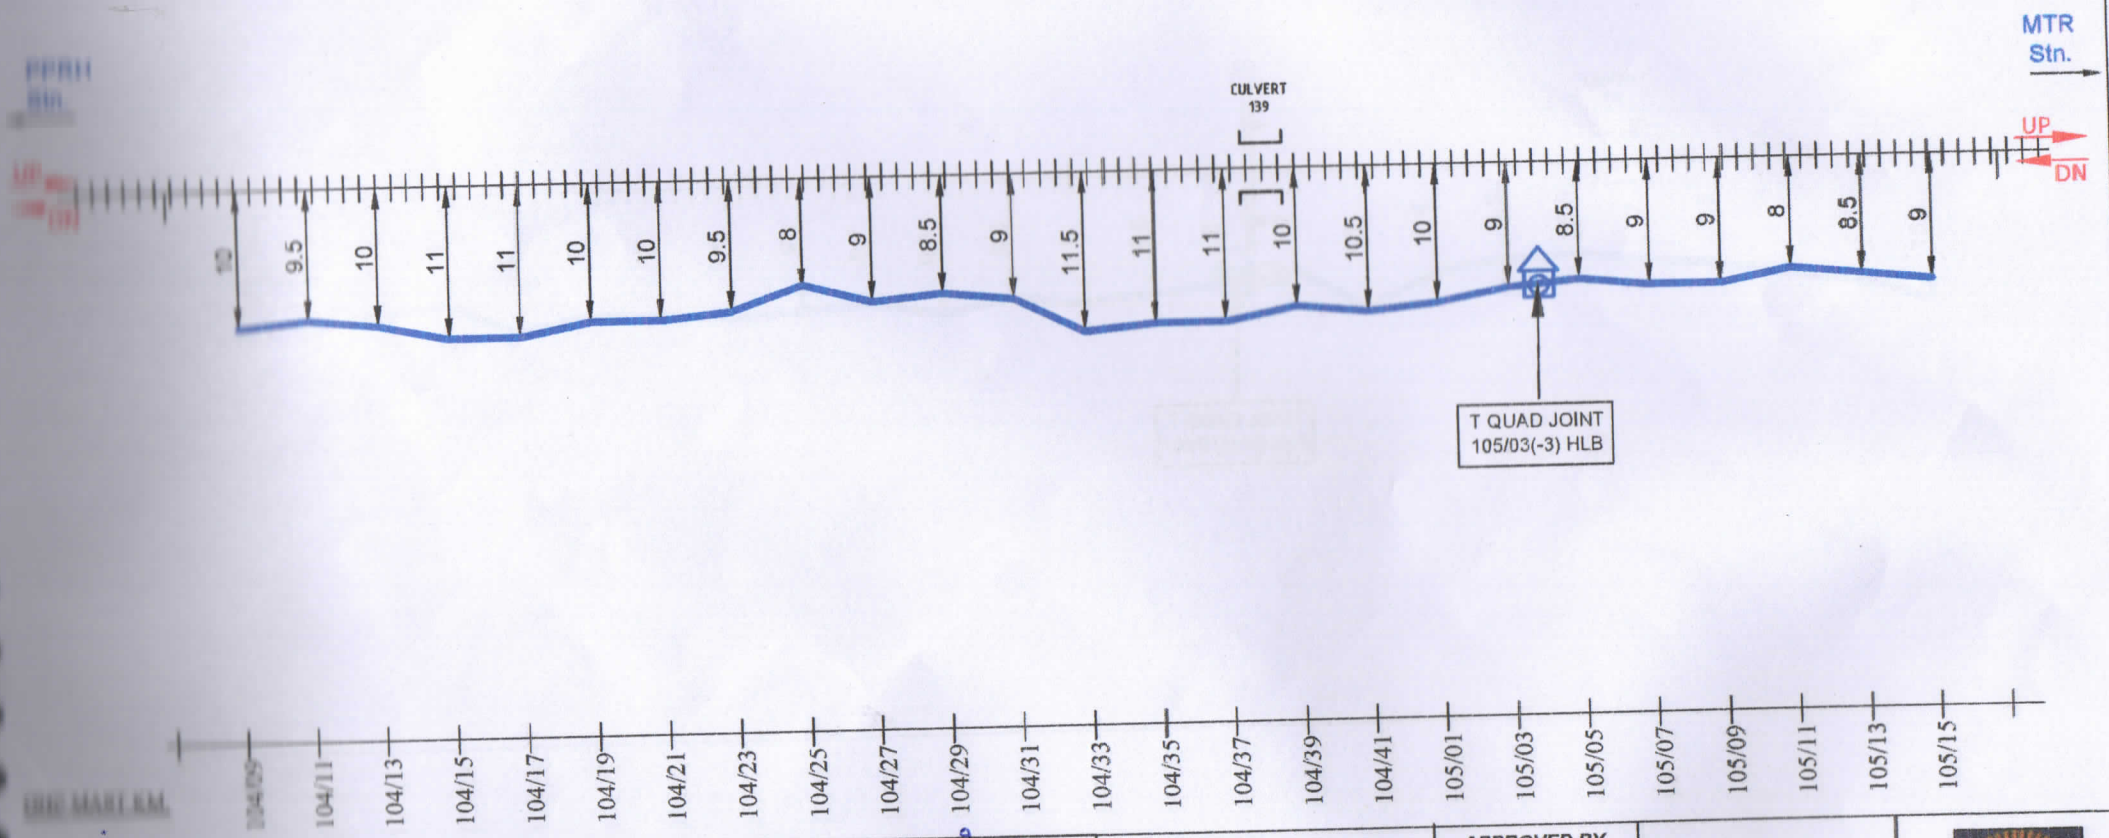

LEGENDS

TRENCHING		STRAIGHT JOINT	S
6 QUAD JOINT		TEE JOINT	T
MOLING			
OFC JOINT			
HDD		ALL DIMENSIONS ARE IN METER (NOT TO SCALE)	

USTER ALAM 30/07/2021	31/07/2024	CHECKED BY	APPROVED BY
DRAWING BY	CHECKED BY		
BABA PROJECTS PVT. LTD. RANCHI-JHARKHAND		SSE/C/T/NKE	ASTE/C/MFP

Rajnat Ranjan 31/07/2021 — 03/08/2021

Dy. CSTE/C/MHX

CABLE ROUTE PLAN

PIPRAHAN TO MOTIPUR

MUZAFFARPUR TO SAGAULI

EAST CENTRAL RAILWAY

SAMASTIPUR DIVISION

24 F OFC & 6 QUAD CABLE ROUTE DIAGRAM FROM PIPRAHAN TO MOTIPUR STATION

SGL

SHEET NO. 3/09

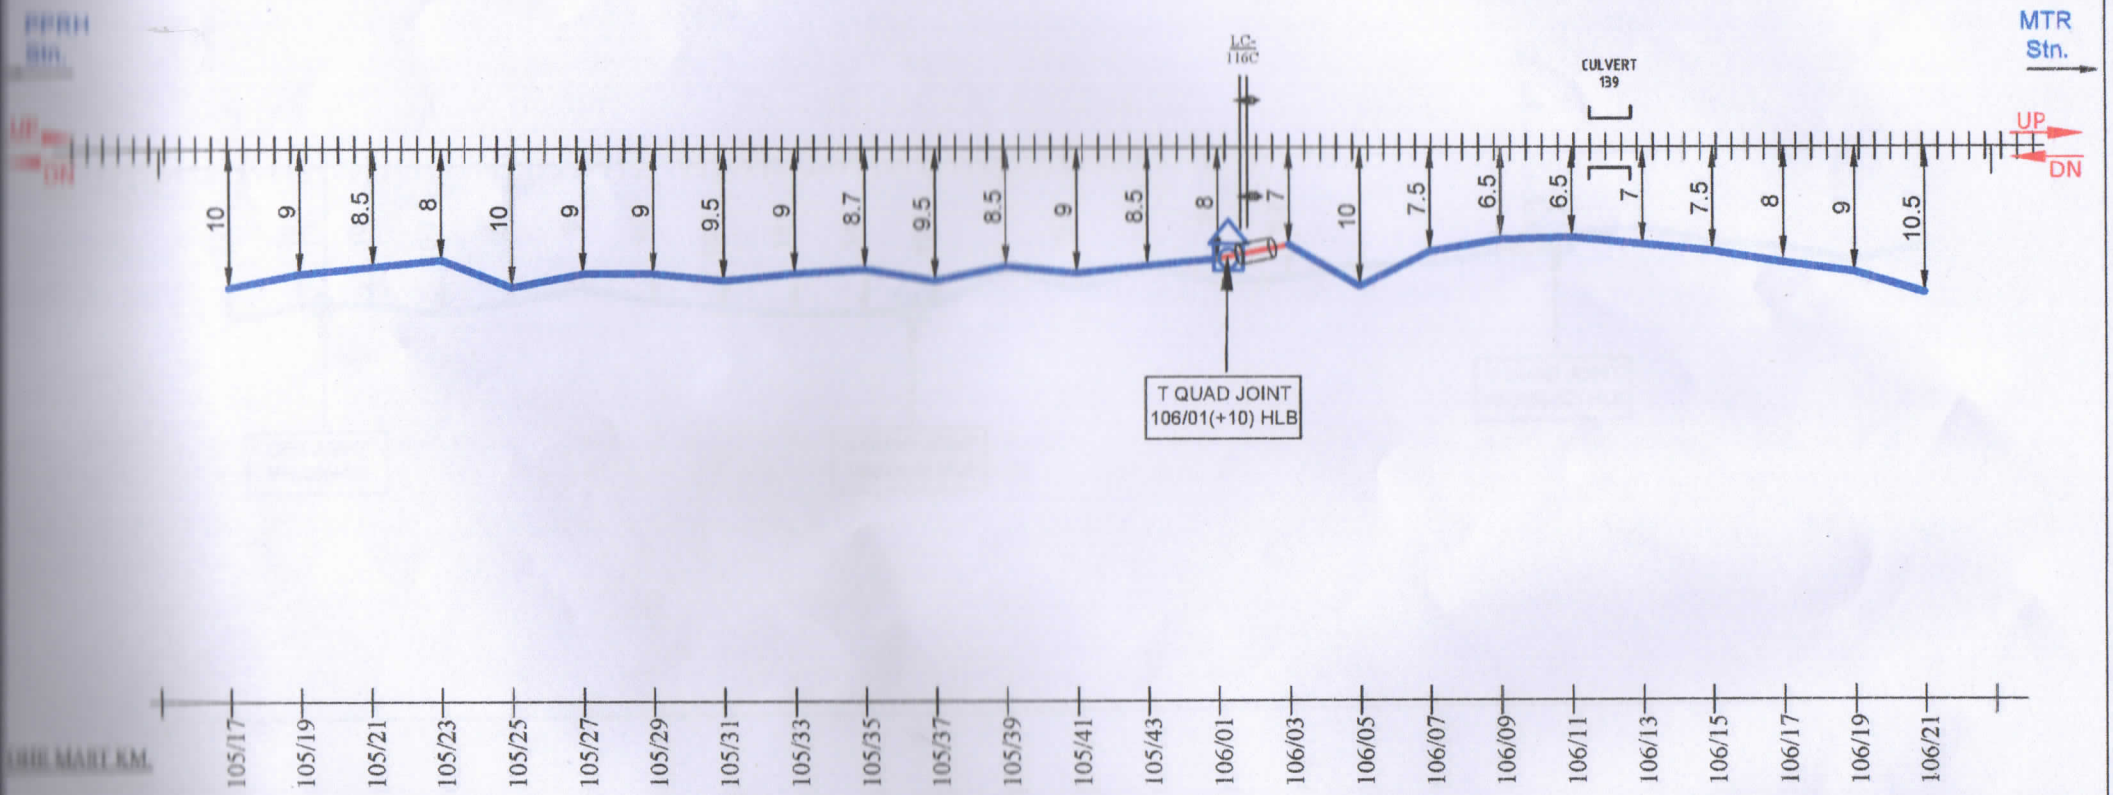

LEGENDS

TRENCHING		STRAIGHT JOINT	S
6 QUAD JOINT		TEE JOINT	T
MOLING			
OFC JOINT			
HDD		ALL DIMENSIONS ARE IN METER (NOT TO SCALE)	

		CHECKED BY	APPROVED BY
USTER ALAM 30/07/2021	31/07/2021	Raghav Ranjan 31/07/2021	
DRAWING BY	CHECKED BY		
BABA PROJECTS PVT. LTD. RANCHI-JHARKHAND		SSE/C/T/NKE	ASTE/C/MFP / 03/08/2021

Dy. CSTE/C/MHX

CABLE ROUTE PLAN

PIPRAHAN TO MOTIPUR

MUZAFFARPUR TO SAGAULI

EAST CENTRAL RAILWAY

SAMASTIPUR DIVISION

24 F OFC & 6 QUAD CABLE ROUTE DIAGRAM FROM PIPRAHAN TO MOTIPUR STATION

SGL

SHEET NO. 4/09

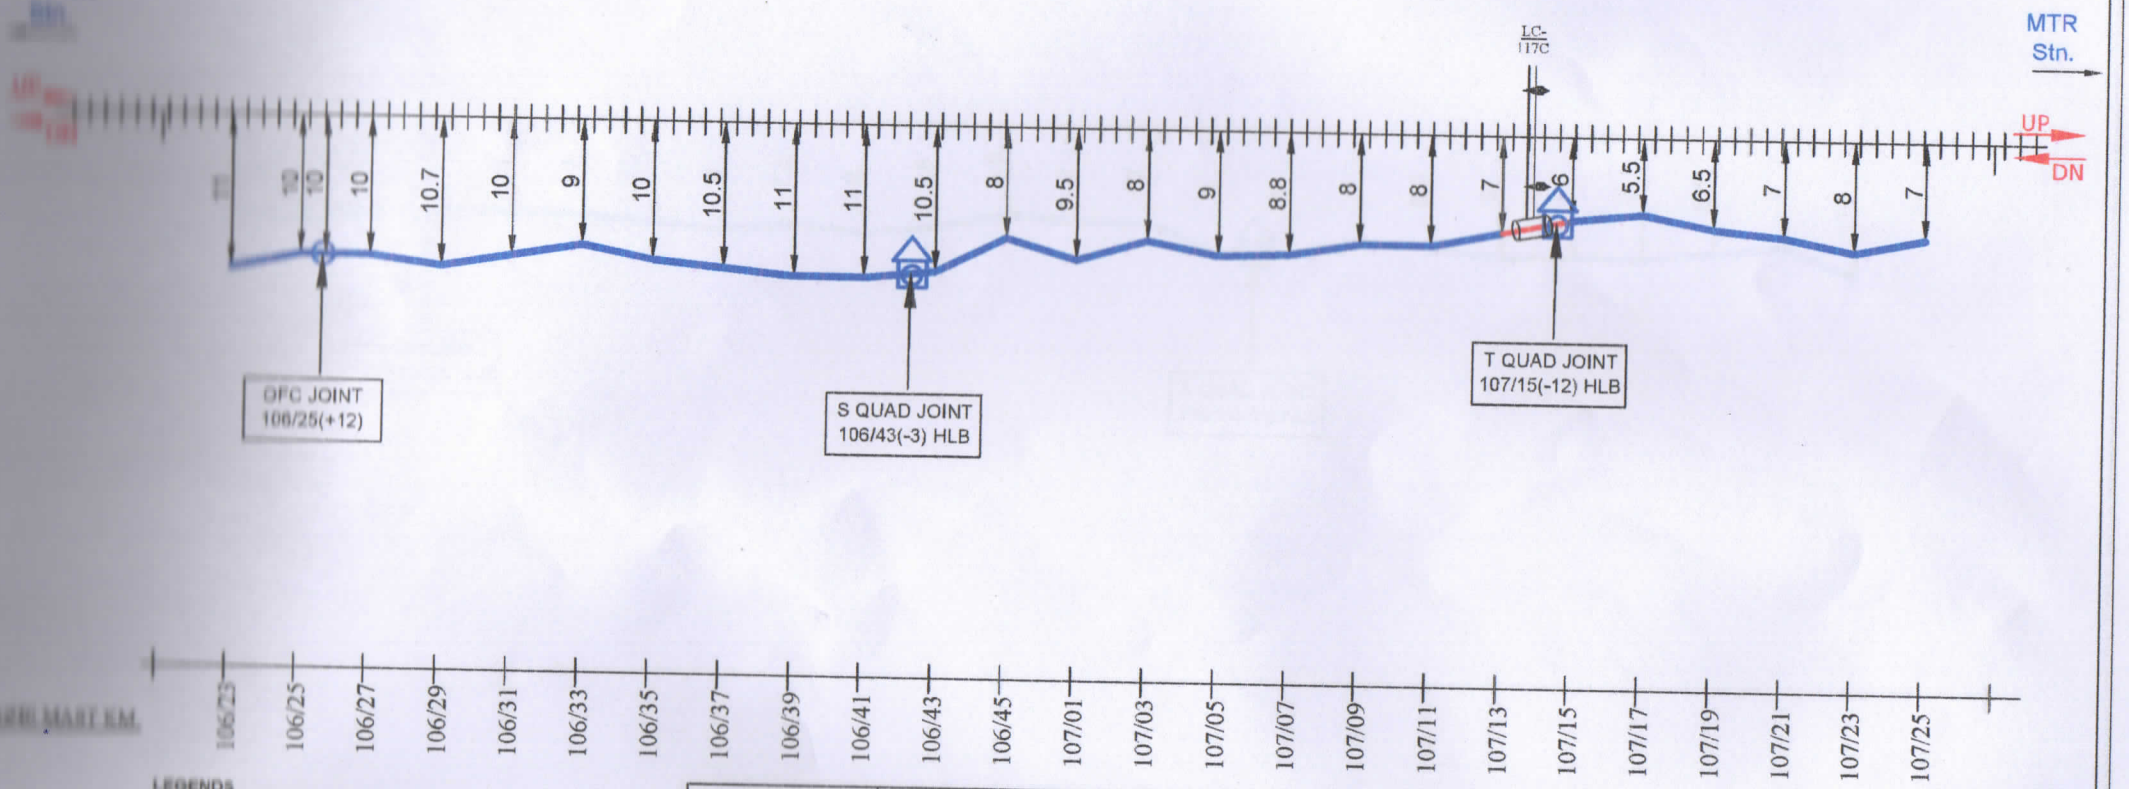

LEGENDS

TRENCHING		STRAIGHT JOINT	S
6 QUAD JOINT		TEE JOINT	T
MOLING			
OFC JOINT			

ALL DIMENSIONS ARE IN METER

Uyes alam 30/07/2021		CHECKED BY	APPROVED BY
USTER ALAM		Prashant Ranjan 31/07/2021	
DRAWING BY	CHECKED BY		

BABA PROJECTS PVT. LTD.
RANCHI/JHARKHAND

CABLE ROUTE PLAN

PIPRAHAN TO MOTIPUR

MUZAFFARPUR TO SAGAULI

EAST CENTRAL RAILWAY

24 F OFC & 6 QUAD CABLE ROUTE DIAGRAM FROM PIPRAHAN TO MOTIPUR STATION

SGL

SHEET NO. 5/09

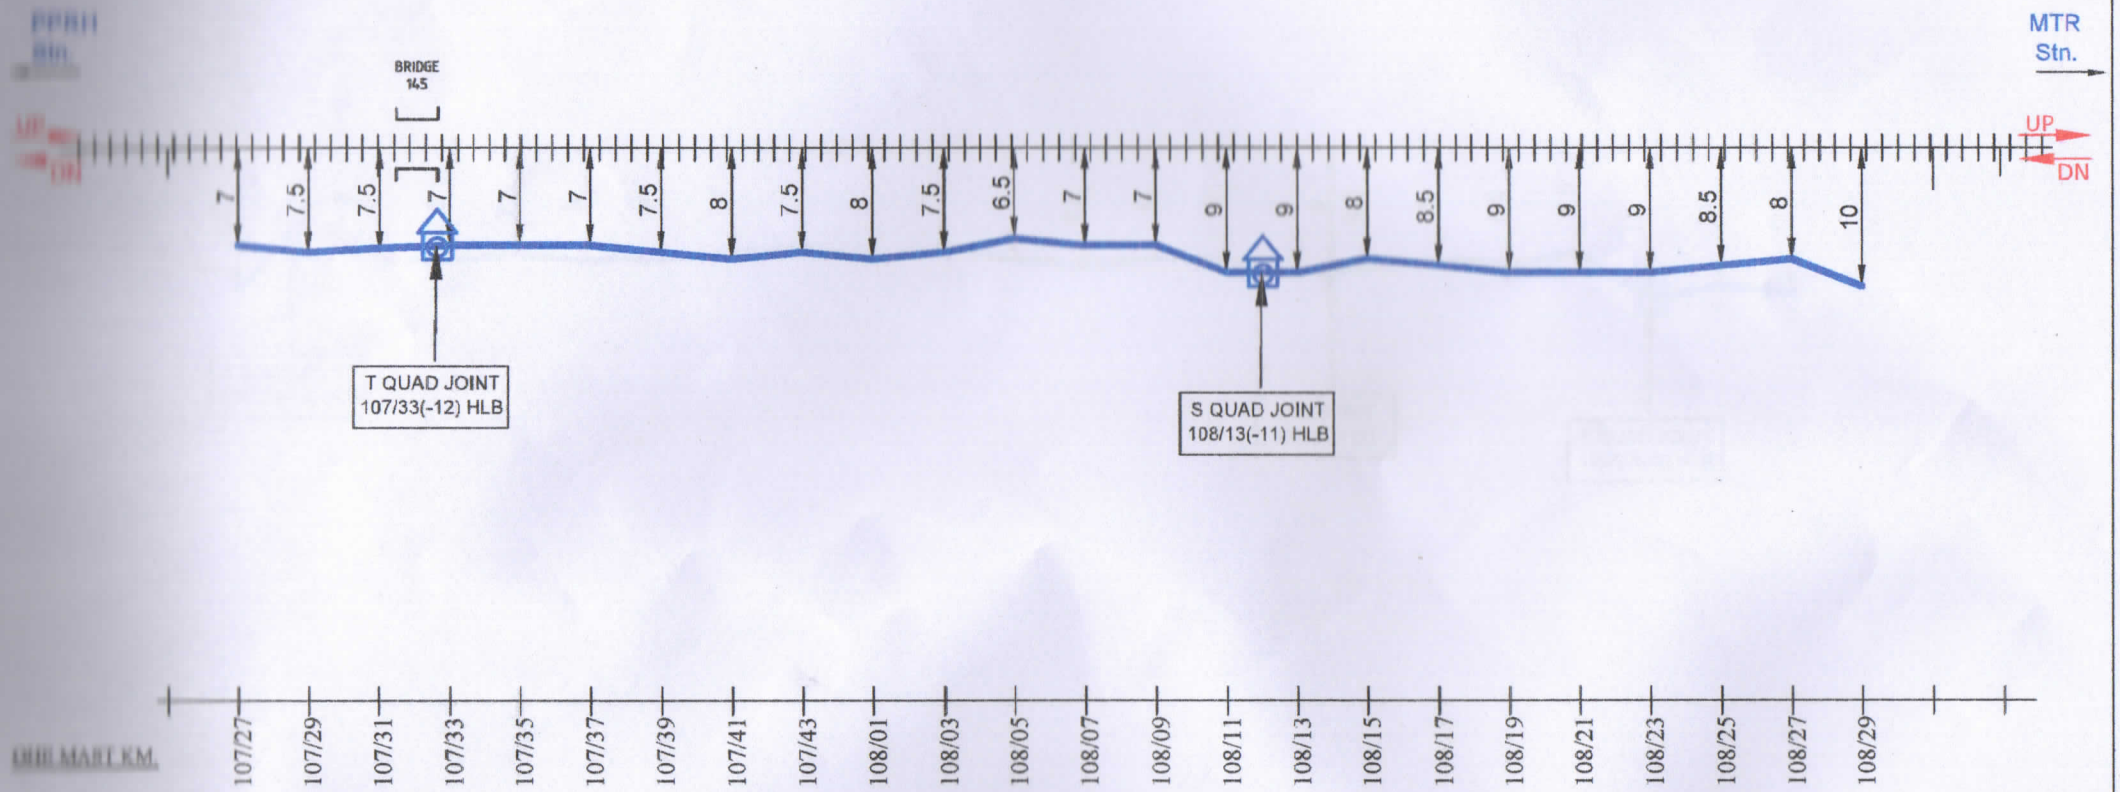

LEGENDS

LC GATE		TRENCHING		STRAIGHT JOINT	S
CULVERT/BRIDGE		6 QUAD JOINT		TEE JOINT	T
DI PIPE		MOLING			
RUB/ROB		OFC JOINT			
RAILWAY TRACK		HDD		ALL DIMENSIONS ARE IN METER (NOT TO SCALE)	

Uster alam 30/07/2021	31/07/2021	CHECKED BY	APPROVED BY
USTER ALAM			
DRAWING BY	CHECKED BY		
BABA PROJECTS PVT. LTD. RANCHI-JHARKHAND		Prabhat Ranjan 31/07/2021	
		SSE/C/T/NKE	ASTE/C/MFP
			Dy. CSTE/C/MHX

CABLE ROUTE PLAN

PIPRAHAN TO MOTIPUR

MUZAFFARPUR TO SAGAULI

EAST CENTRAL RAILWAY

SAMASTIPUR DIVISION

24 F OFC & 6 QUAD CABLE ROUTE DIAGRAM FROM PIPRAHAN TO MOTIPUR STATION

SGL

SHEET NO. 6/09

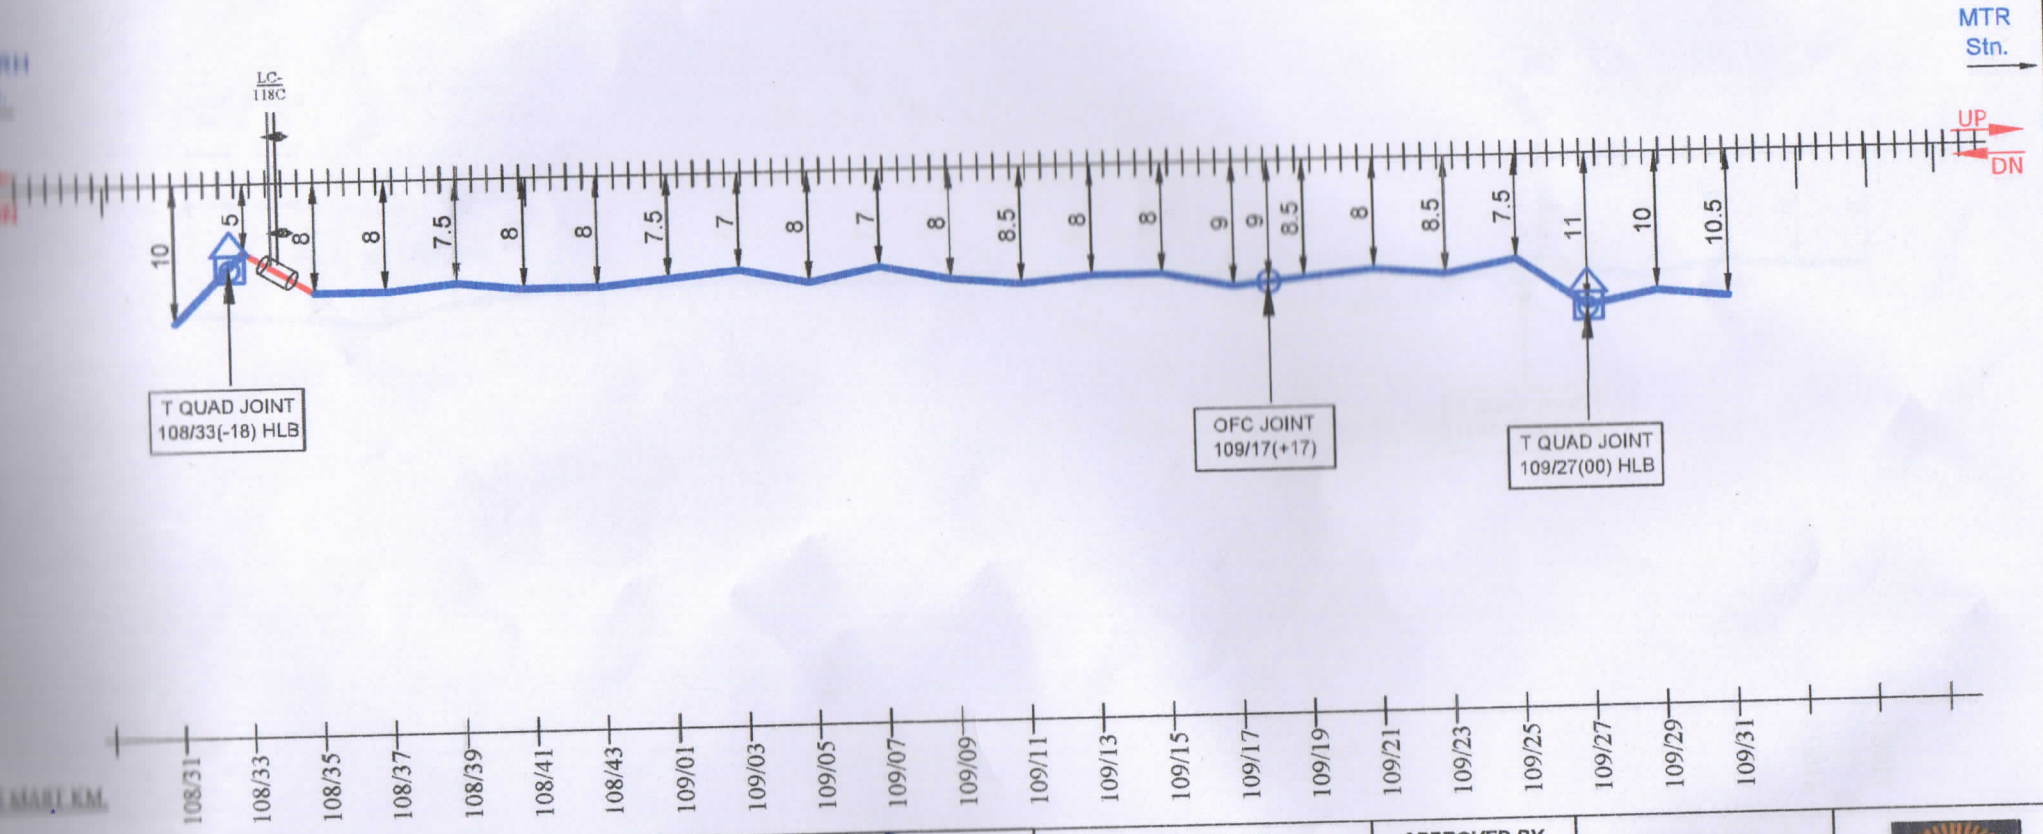

LEGENDS

TRENCHING		STRAIGHT JOINT	S
6 QUAD JOINT		TEE JOINT	T
MOLING			
OFC JOINT			
HDD		ALL DIMENSIONS ARE IN METER (NOT TO SCALE)	

USTER ALAM DRAWING BY	CHECKED BY	CHECKED BY	APPROVED BY
Uster alam 30/07/2021	31/07/2021	Rathat Ramsom 31/07/2021	31/07/2021
BABA PROJECTS PVT. LTD. RANCHI-JHARKHAND		SSE/C/T/NKE	ASTE/C/MFP / Dy. CSTE/C/MHX

CABLE ROUTE PLAN

PIPRAHAN TO MOTIPUR

MUZAFFARPUR TO SAGAULI

EAST CENTRAL RAILWAY

SAMASTIPUR DIVISION

24 F OFC & 6 QUAD CABLE ROUTE DIAGRAM FROM PIPRAHAN TO MOTIPUR STATION

SGL

SHEET NO. 7/09

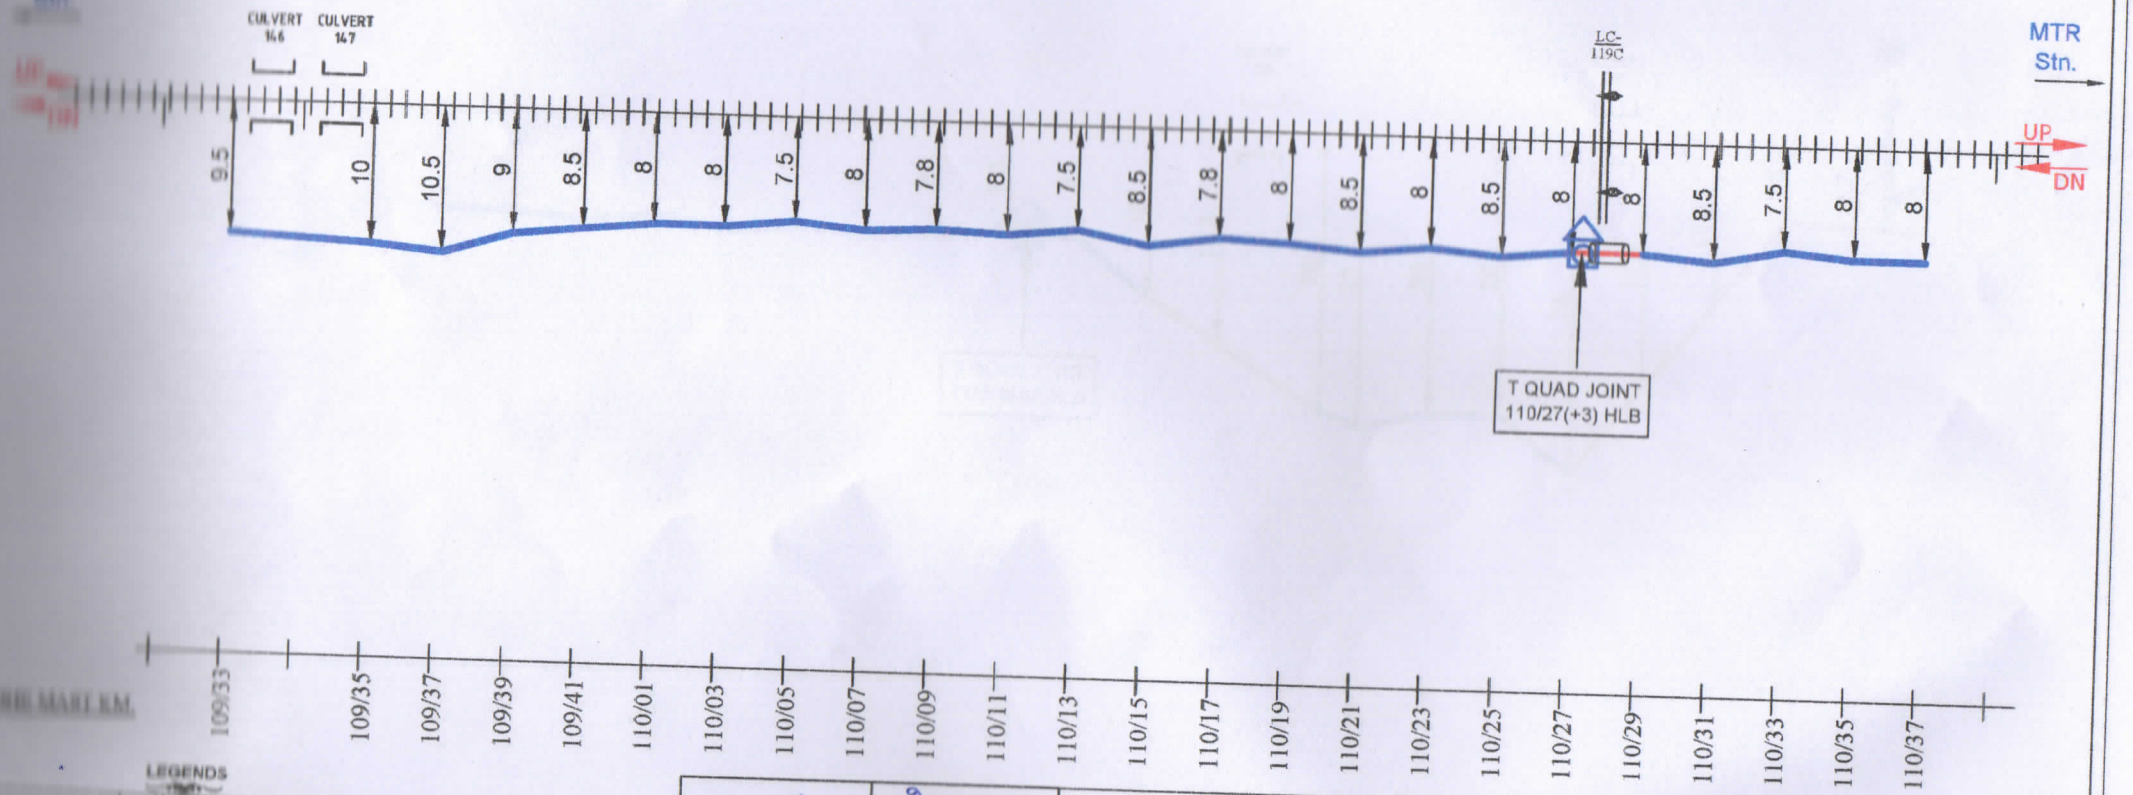

LEGENDS

TRENCHING		STRAIGHT JOINT	S
6 QUAD JOINT		'TEE JOINT	T
MOLING			
OFC JOINT			
HDD		ALL DIMENSIONS ARE IN METER (NOT TO SCALE)	

Uster alam 30/07/2021	31/07/2021	CHECKED BY	APPROVED BY
USTER ALAM	CHECKED BY		
DRAWING BY			
BABA PROJECTS PVT. LTD. RANCHI-JHARKHAND		Pathaat Ramram 31/07/2021	03/08/2021
		SSE/C/T/NKE	ASTE/C/MFP
			Dy. CSTE/C/MHX

CABLE ROUTE PLAN

PIPRAHAN TO MOTIPUR

MUZAFFARPUR TO SAGAULI

EAST CENTRAL RAILWAY

SAMASTIPUR DIVISION

24 F OFC & 6 QUAD CABLE ROUTE DIAGRAM FROM PIPRAHAN TO MOTIPUR STATION

SGL

SHEET NO. 8/09

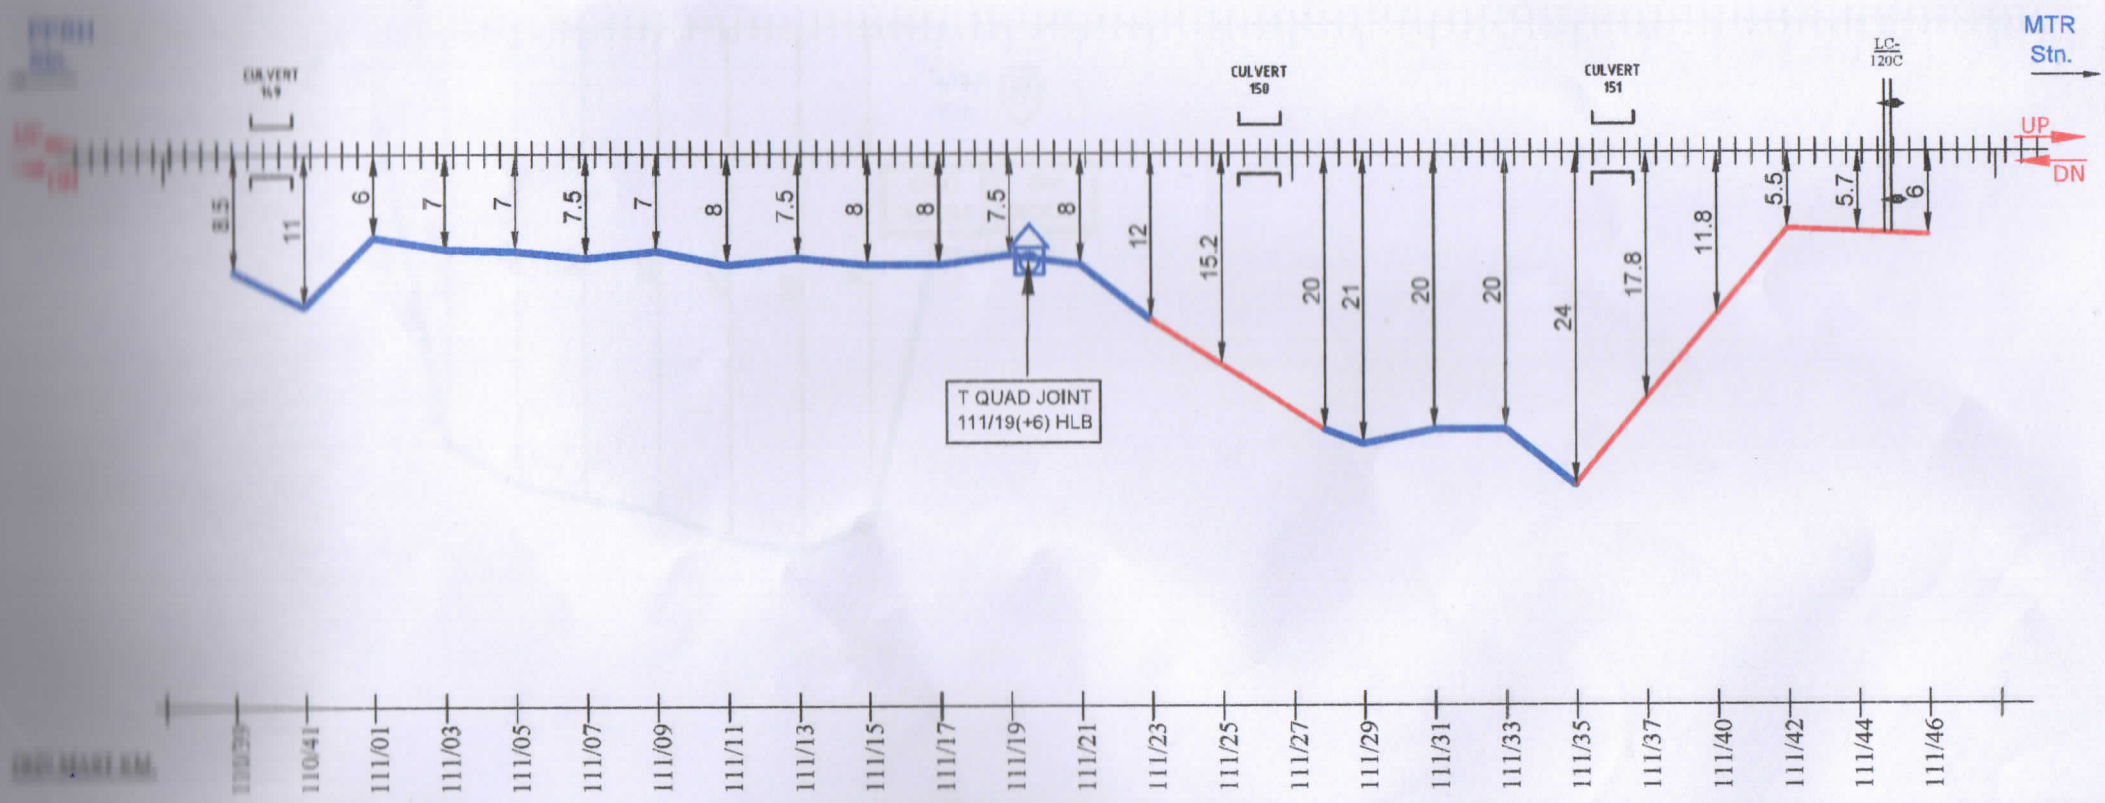

LEGENDS

TRENCHING		STRAIGHT JOINT	S
6 QUAD JOINT		TEE JOINT	T
MOLDING			
OFC JOINT			
HDD		ALL DIMENSIONS ARE IN METER	

Nafeez alam 30/07/2021	31/07/2021	CHECKED BY	APPROVED BY
USTER ALAM			
DRAWING BY	CHECKED BY		
BABA PROJECTS PVT. LTD. RANCHI-JHARKHAND		Prashant Ranjan 31/07/2021	
		SSE/C/T/NKE	ASTE/C/MFP / Dy. CSTE/C/MHX

CABLE ROUTE PLAN

PIPRAHAN TO MOTIPUR

MUZAFFARPUR TO SAGAULI

EAST CENTRAL RAILWAY

SAMASTIPUR DIVISION

24 F OFC & 6 QUAD CABLE ROUTE DIAGRAM FROM PIPRAHAN TO MOTIPUR STATION

SGL

SHEET NO. 9/09

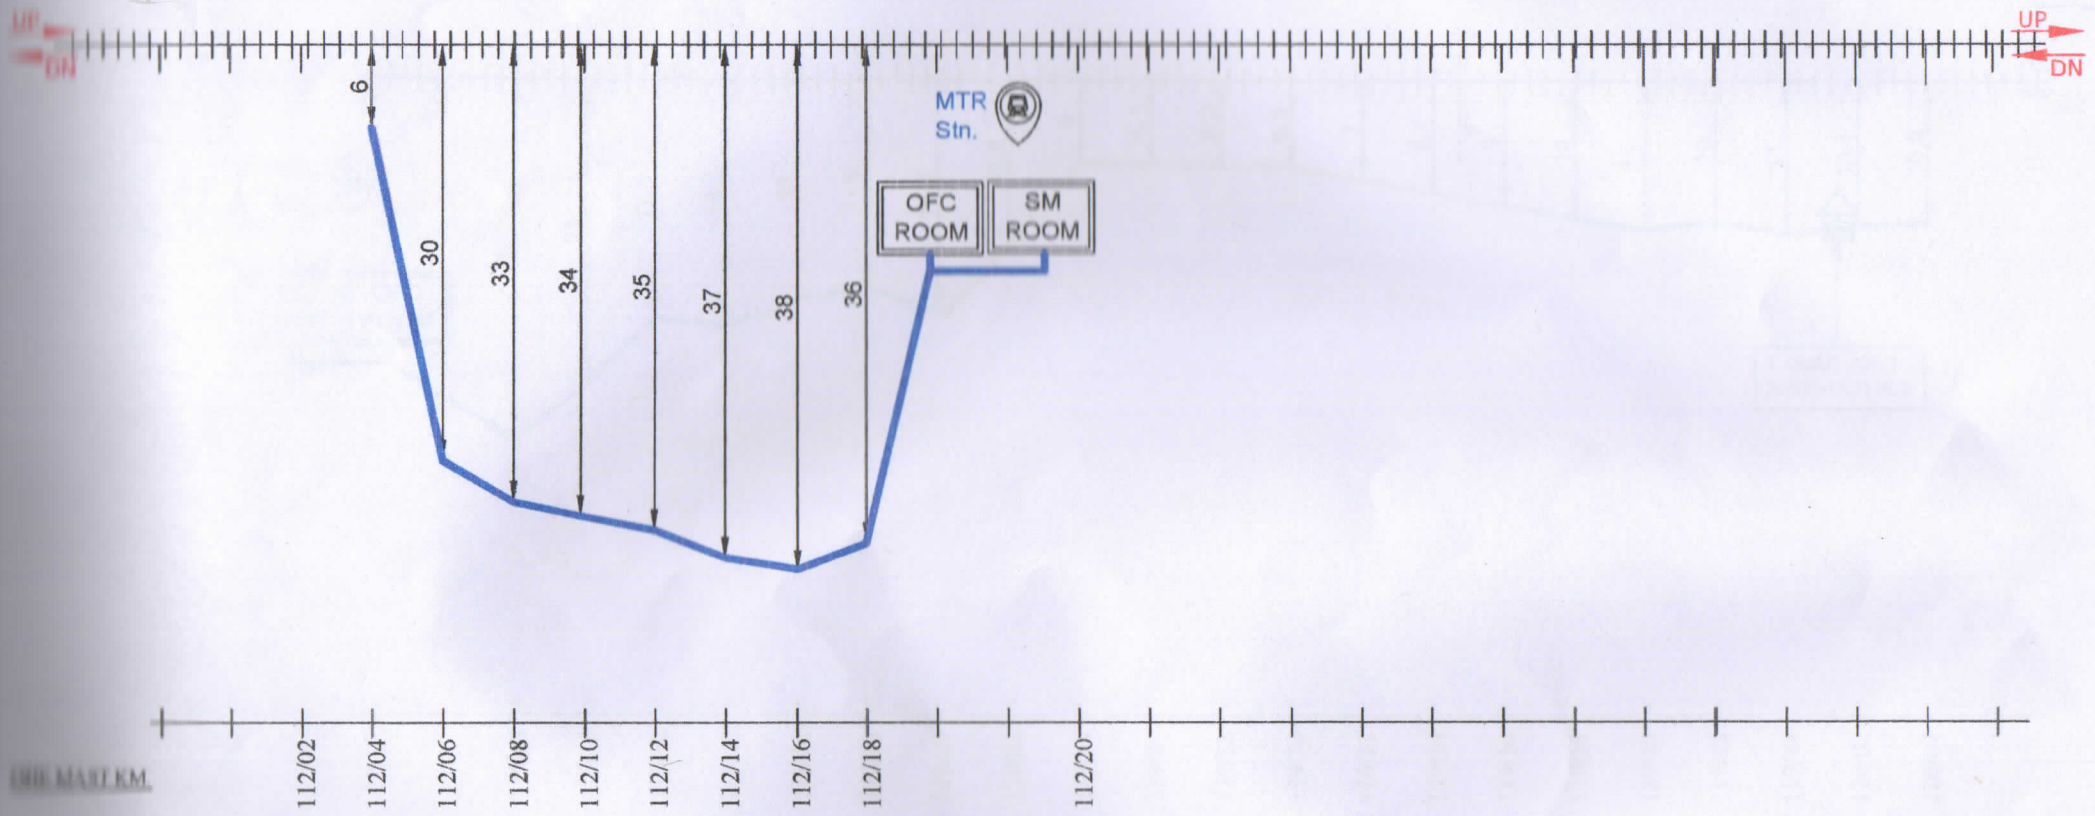

LEGENDS

TRENCHING		STRAIGHT JOINT	S
6 QUAD JOINT		TEE JOINT	T
MOLING			
OFC JOINT			
HDD		ALL DIMENSIONS ARE IN METER (NOT TO SCALE)	

USTER ALAM 30/07/2021	31/07/2021	CHECKED BY	APPROVED BY
DRAWING BY	CHECKED BY		
BABA PROJECTS PVT. LTD. RANCHI-JHARKHAND		SSE/C/T/NKE	ASTE/C/MFP / Dy. CSTE/C/MHX

CABLE ROUTE PLAN

PIPRAHAN TO MOTIPUR

MUZAFFARPUR TO SAGAULI

EAST CENTRAL RAILWAY

SAMASTIPUR DIVISION