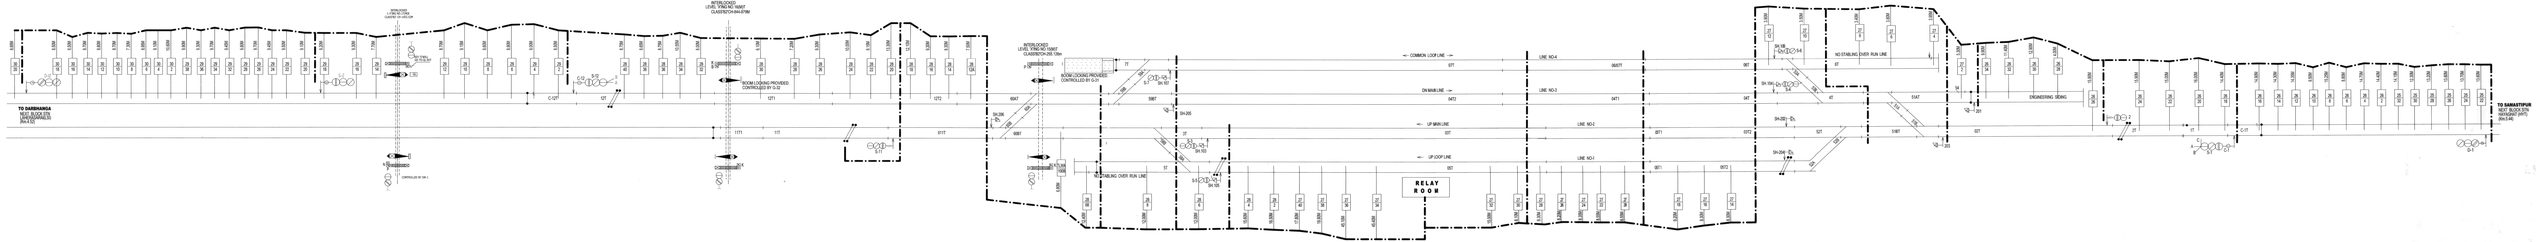

COMPLETION DRAWING

TO SUIT SIGNAL INTERLOCKING (PH-5) ALT-I

M/S PARAM ENTERPRISES (P) LTD.	DESIGNED	CHECKED	E . C . R	CABLE ROUTE PLAN	THALWARA	APPROVED	SHT NO:01/01
							C H E C K E D
	DRAWING DIVISION	S.K.SINGH	SPJ. DIVISION			DCE/TRD-1(SPJ)	DEE/TRD-1(SPJ) ADEN/SPJ DEE/SIG/SPJ