



CABLE ROUTE PLAN. (MFP END)

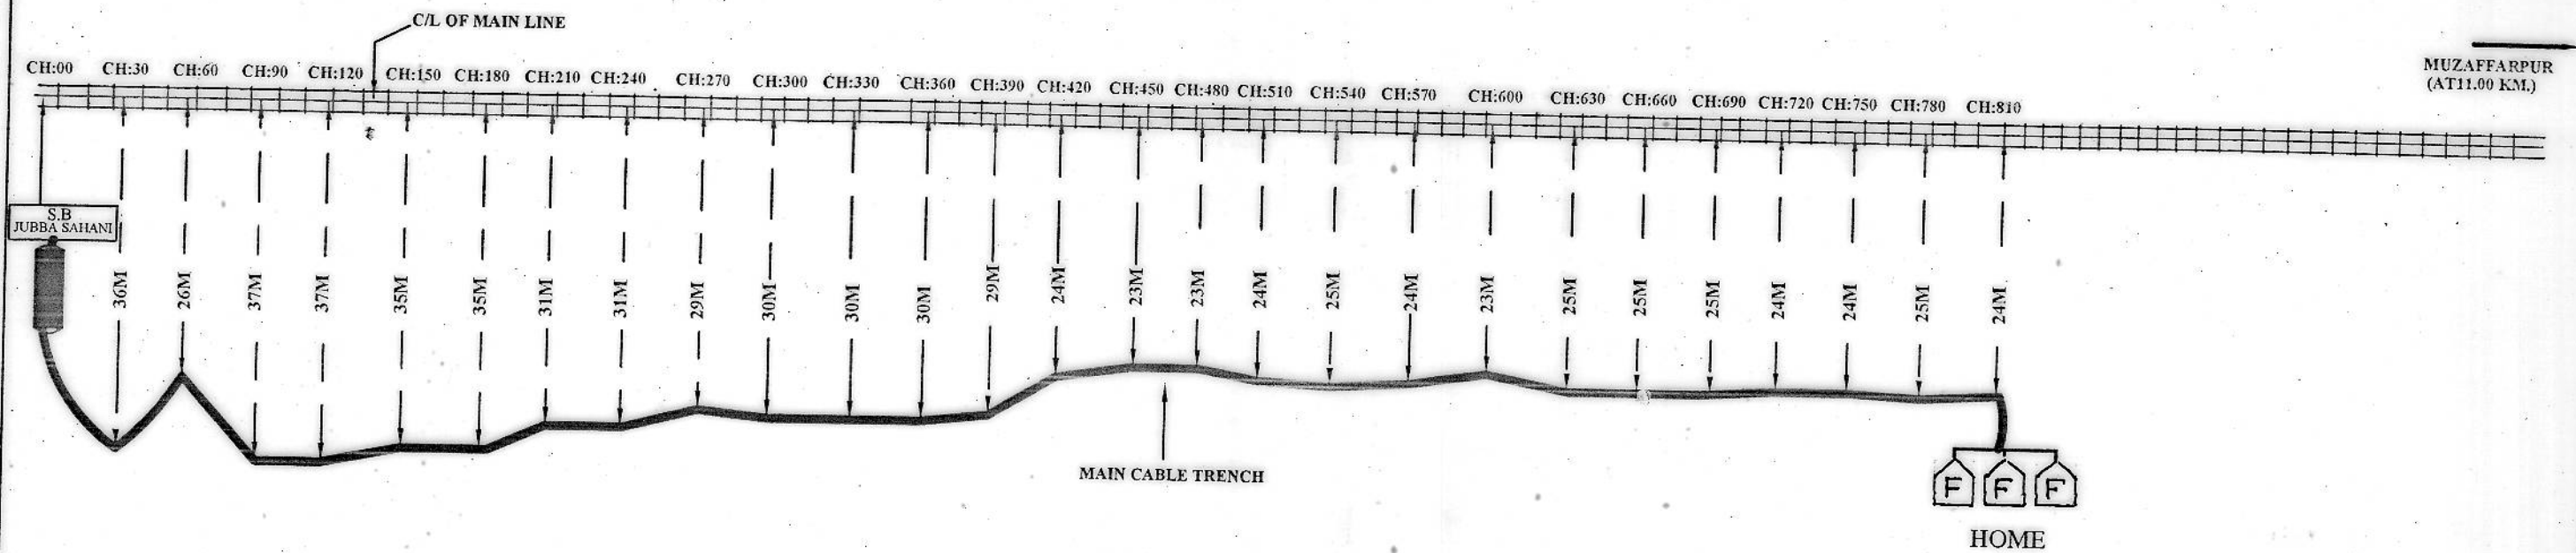

MUZAFFARPUR
(AT 11.00 KM.)

LEGENDS :-

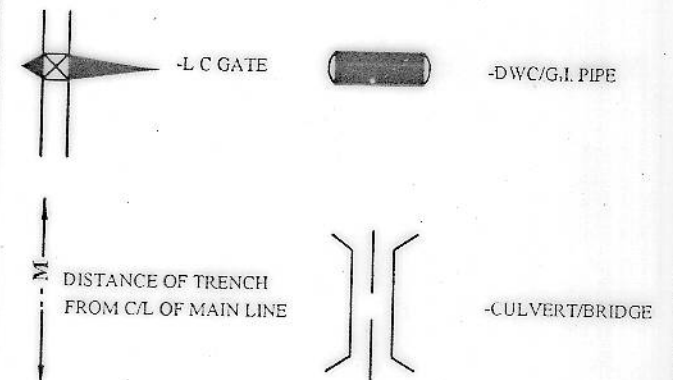



APPROVED		CHECKED	
	18.6.13		14/06/13
DY.CSTE/C-1/SPJ	DSTE/C-II/SPJ	JE-II/S/C/SPJ	JE/S/C/D/SPJ

SIGNALING
CABLE ROUTE PLAN

JUBBA SAHANI
SPJ/DIVN
ECR

SHT NO- 01/02
TO SUIT SIP NO:-
ECR/SIP/SPJ/
436/2007

CABLE ROUTE PLAN. (MFP END)

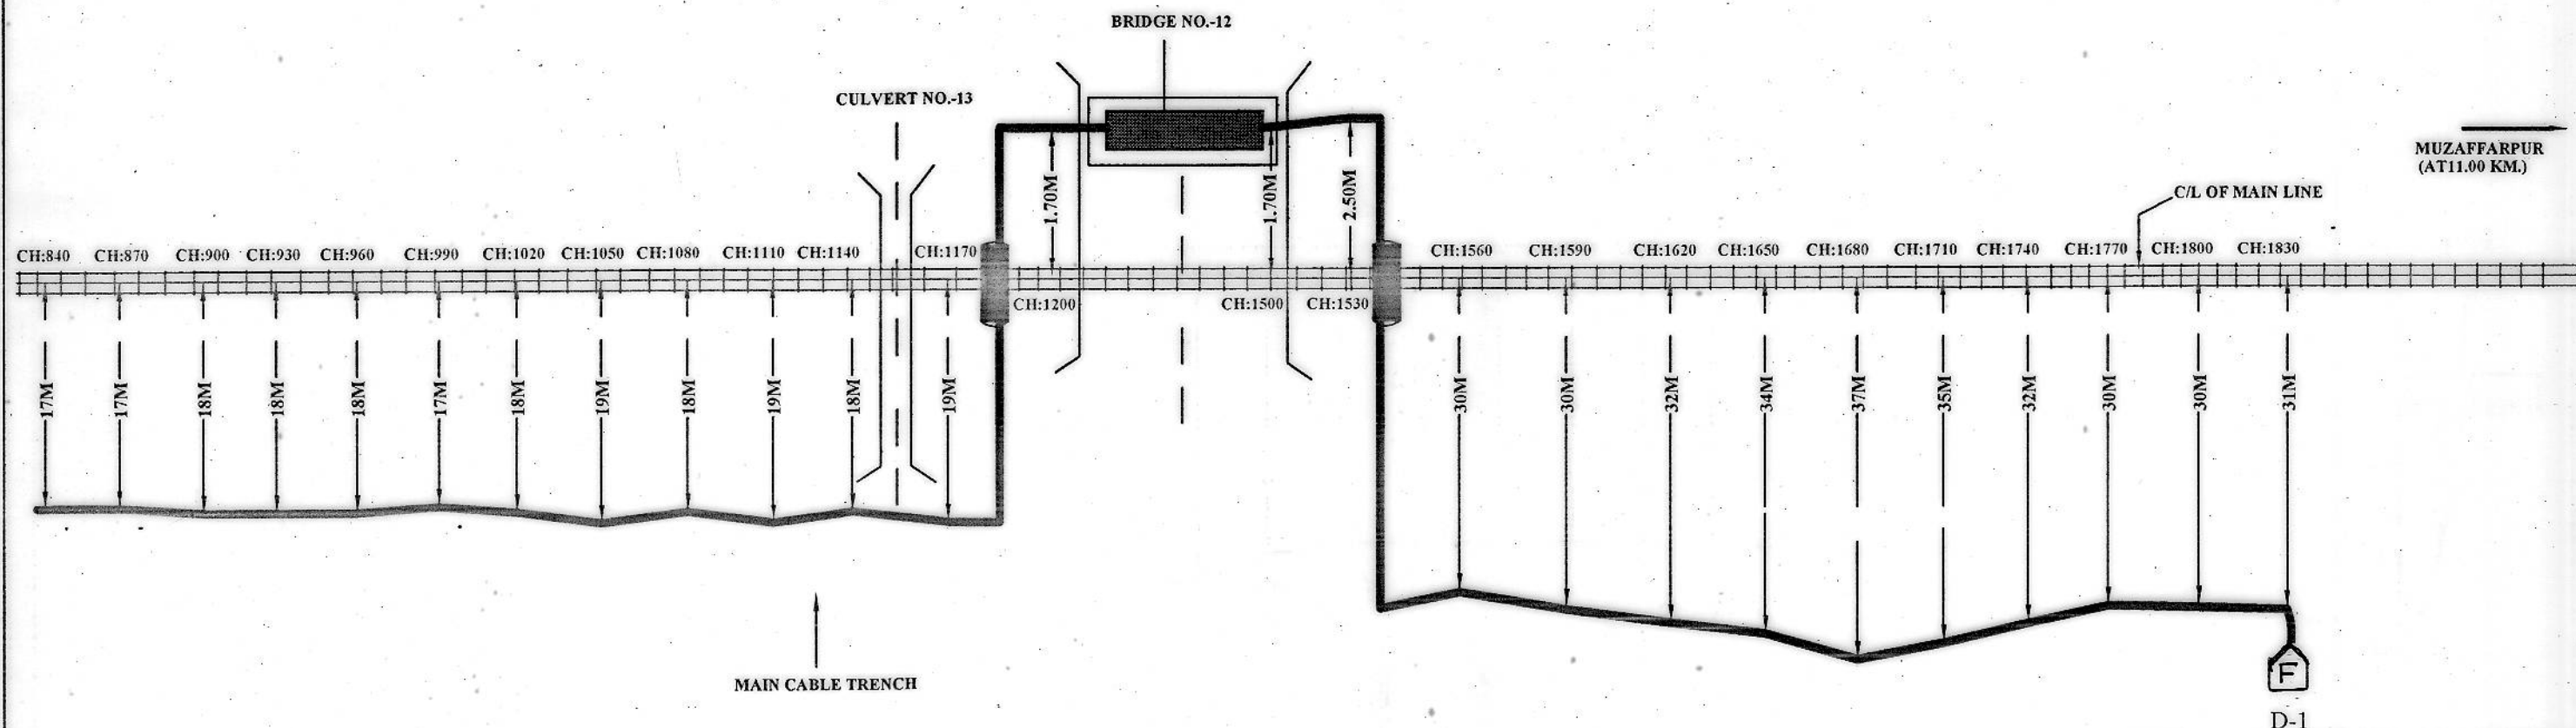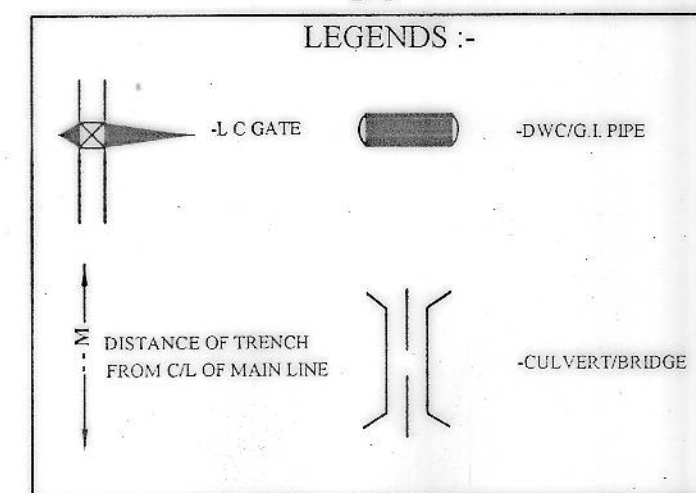

APPROVED:

CHECKED

[Signature]
18.6.13

[Signature]

[Signature]
14/06/13

[Signature]
18/06/13

SIGNALING
CABLE ROUTE PLAN

JUBBA SAHANI
SPJ/DIVN
ECR

SHT NO- 02/02

TO SUIT SIP NO:-
ECR/SIP/SPJ/
436/2007

DY.CSTE/C-1/SPJ

DSTE/C-II/SPJ


JE-II/S/C/SPJ

JE/S/C/D/SPJ


CABLE ROUTE PLAN. (KORLAHIA SIDE)



TO SITAMARHI
KORLAHIA
(AT 14.300 KM.)

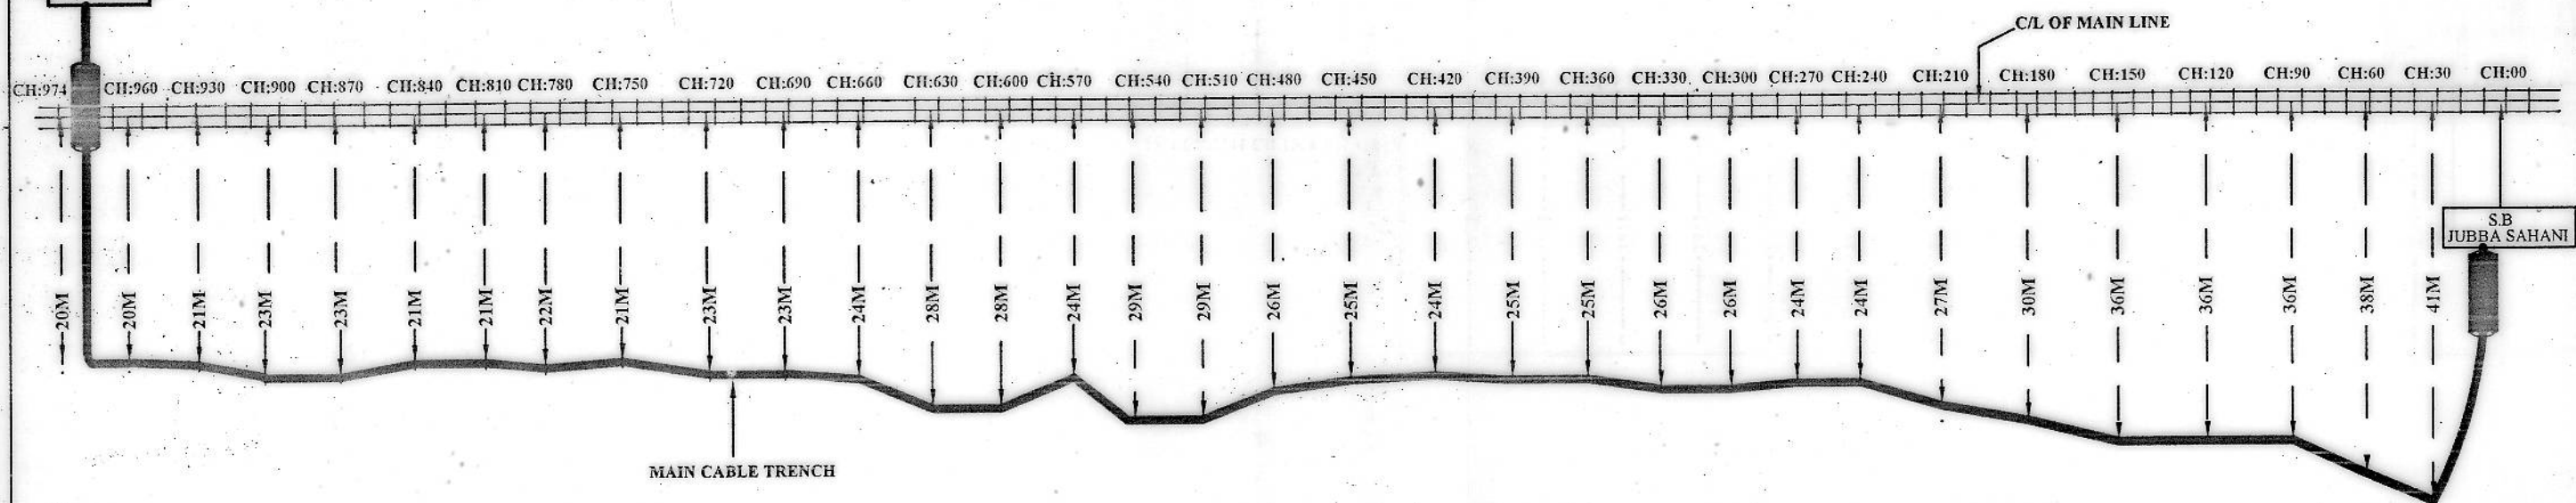

LEGENDS :-

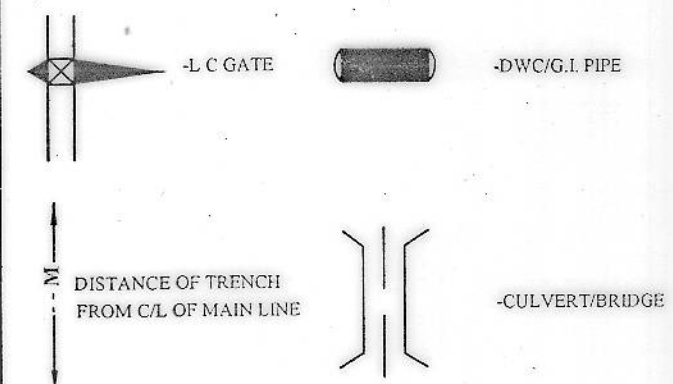

APPROVED

CHECKED

[Signature]
18.6.13

[Signature]

[Signature]
14/06/13

[Signature]
18/06/13

SIGNALING
CABLE ROUTE PLAN


JUBBA SAHANI
SPJ/DIVN
ECR

SHT NO- 01/02


TO SUIT SIP NO:-
ECR/SIP/SPJ/
436/2007

DY.CSTE/C-I/SPJ DSTE/C-II/SPJ JE-II/S/C/SPJ JE/S/C/D/SPJ

CABLE ROUTE PLAN. (KORLAHIA SIDE)

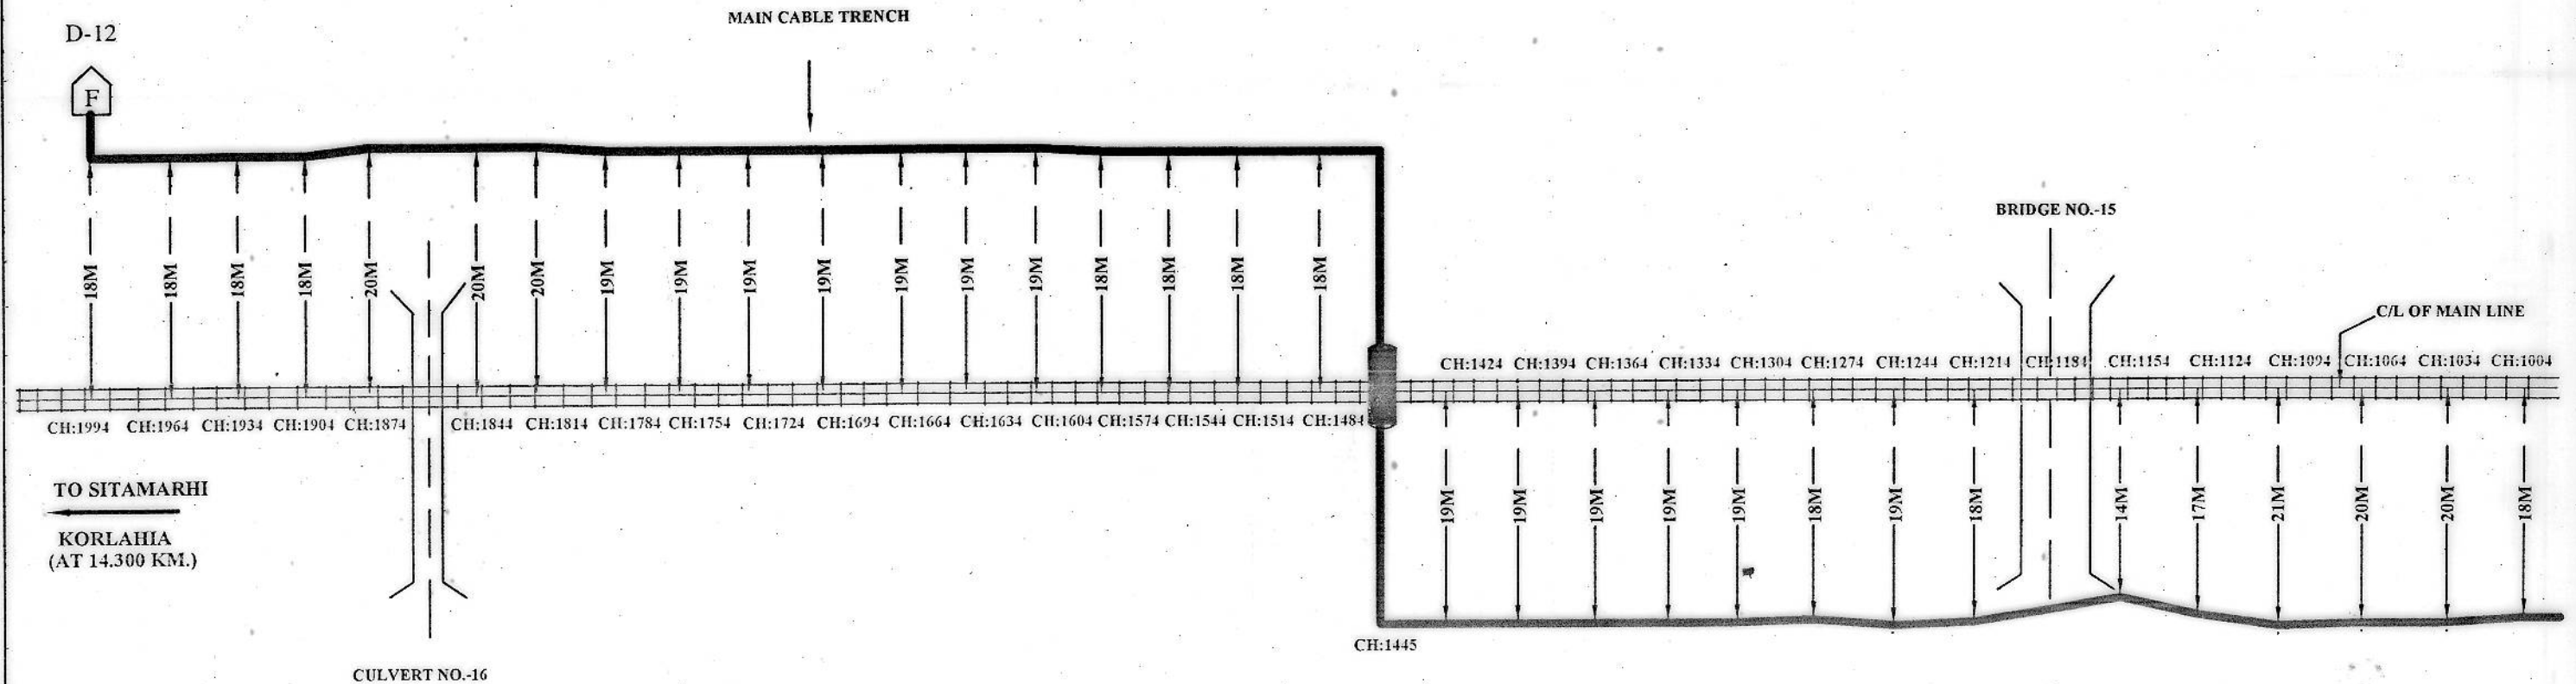

LEGENDS :-

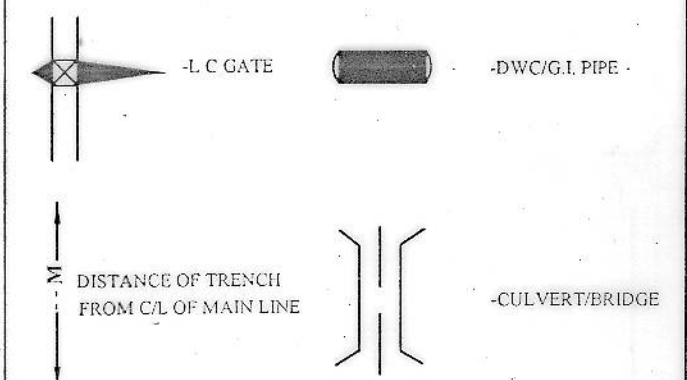

APPROVED.

CHECKED

[Signature]
18.6.13

[Signature]

[Signature]
14/06/13

[Signature]
18/06/13

SIGNALING
CABLE ROUTE PLAN

JUBBA SAHANI
SPJ/DIVN
ECR

SHT NO- 02/02

TO SUIT SIP NO-
ECR/SIP/SPJ/
436/2007

DY.CSTE/C-1/SPJ DSTE/C-II/SPJ JE-II/S/C/SPJ JE/S/C/D/SPJ