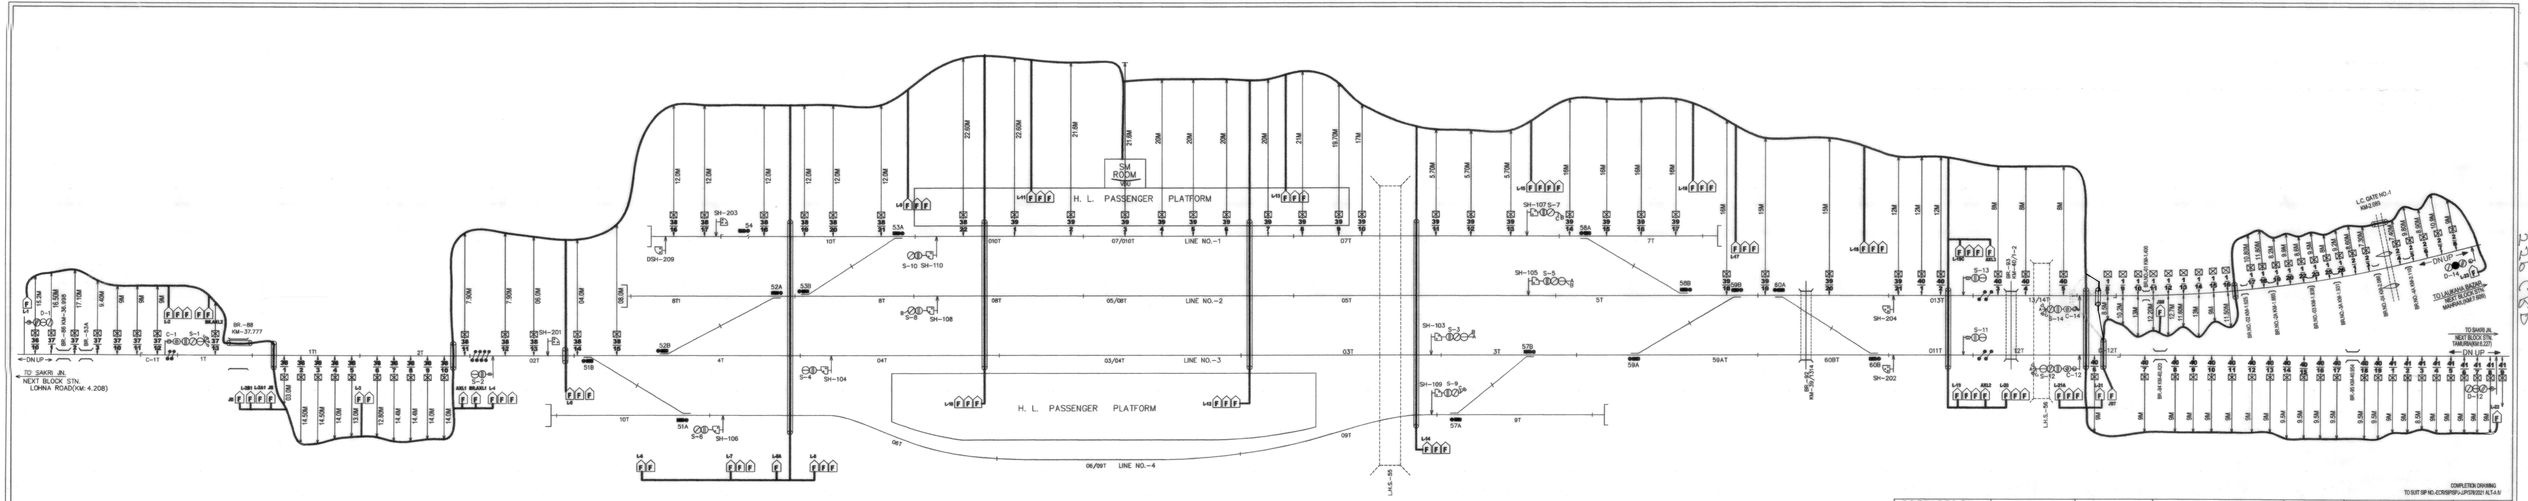

COMPLETION DRAWING
TO SUIT SIP NO.-ECRSIP/SP-LJP/STR/2021 ALTA-IV

PREPARED BY		E.C.R	CABLE ROUTE PLAN	JHANJHARPUR Jn.	APPROVED	CHECKED		SHT NO.01/01
PARAM VAISHNAVI (JV) SAKOR		SAMASTIPUR DIVN.		FINAL PHASE	19.04.2024	19/04/24		CABLE ROUTE PLAN DRG NO. ECRCSIP/SP-LJP 2/9/2024
DRAWN BY	CHECKED BY				Dy.CSTE/C/SPJ	ASTE/C/SPJ	SSE/SIG/C/SPJ	
Shyam					DT.	DT.	DT.	