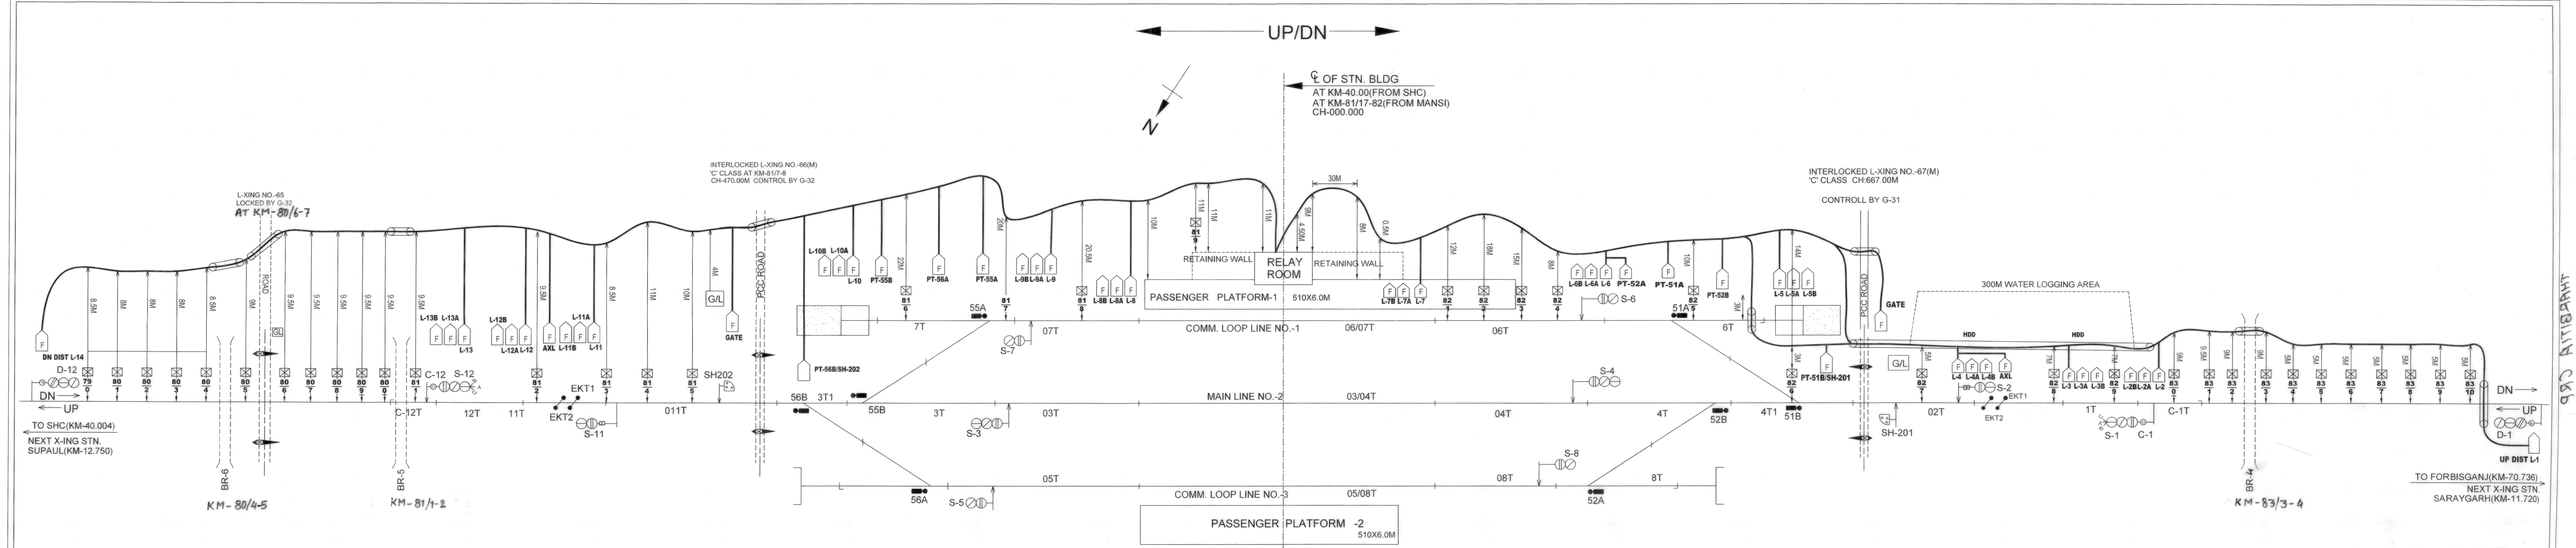

COMPLETION DRAWING
TO SUIT SIP NO.-ECR/SIP/SPJ/420/2012 ALT-I

PREPARED BY		EAST CENTRAL RAILWAY (DIV.SPJ)	APPROVED BY	CHECKED BY		CABLE ROUTE PLAN	THARBITIA	SHEET NO.1/1
JAI JALARAM CONSTRUCTION CUTTACK								DRG. NO. ECR/CRP/SPJ 420/2024
DRAWN BY	CHECKED BY		DY. CSTE/CON/SPJ	ASTE/SIG/CON/SPJ	SSE/CON/SPJ			
			DT.	DT.	DT.			