



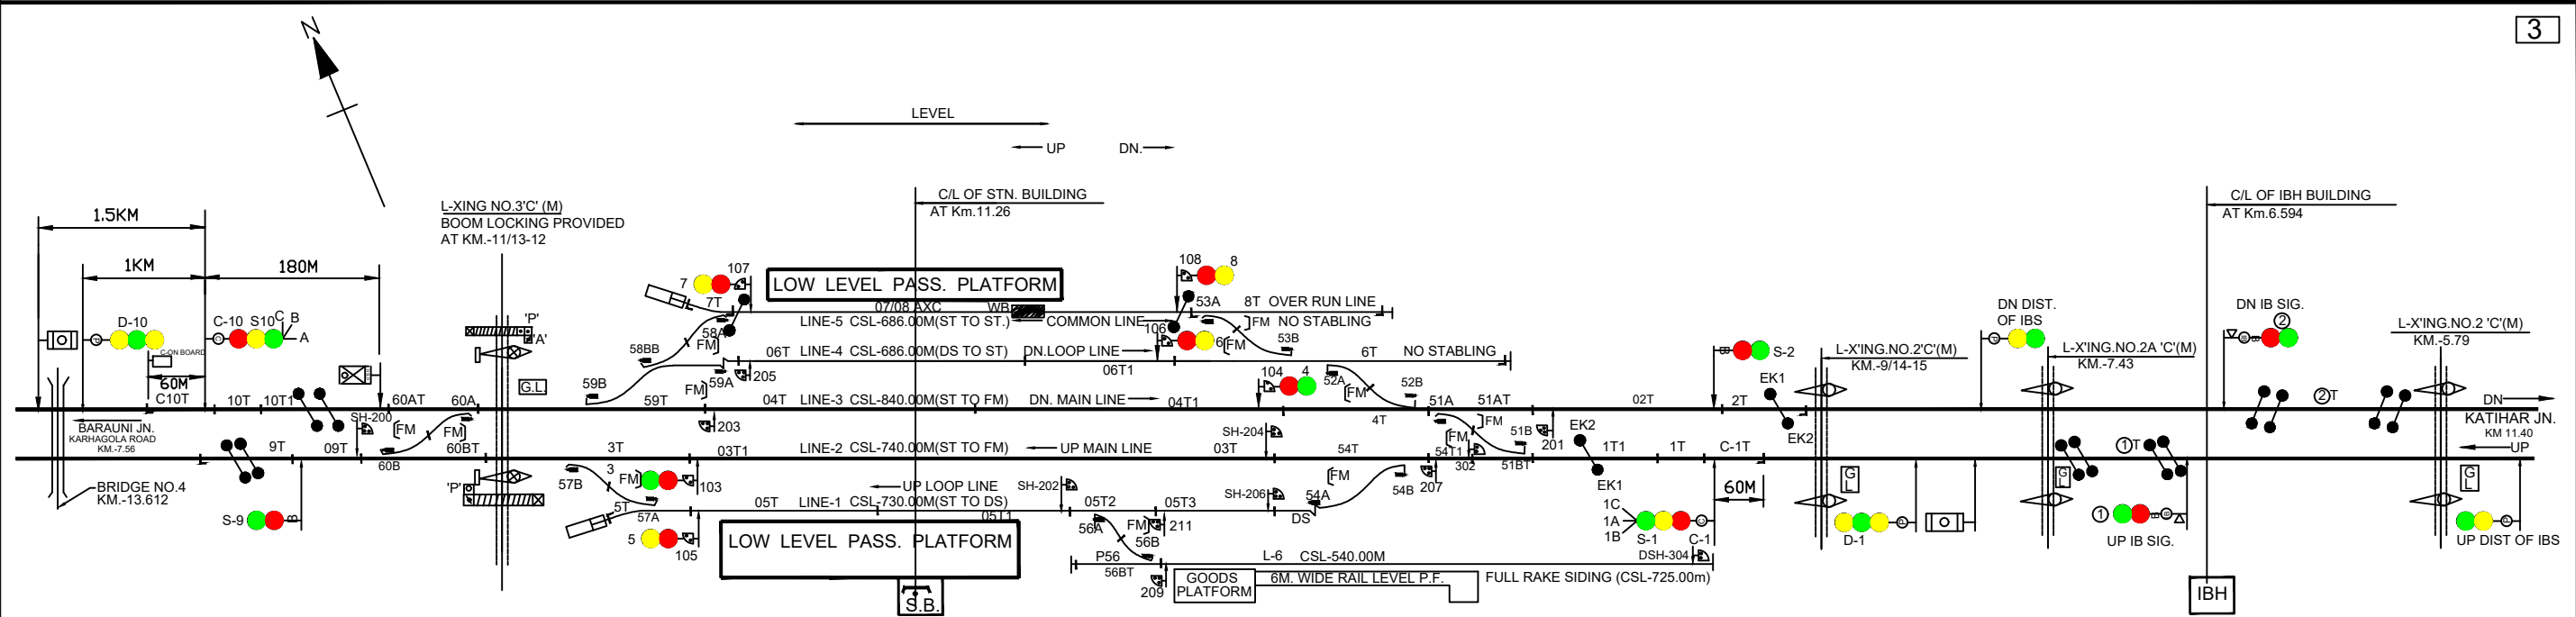

IN PANEL
MAIN SIGNAL BUTTONS: 1.2.3.4.5.6.7.8.9.10.
CALLING 'ON' SIG. BUTTONS: C-1,C-10
POINT CONTROL BUTTONS: 51.52.53.54.56.57.58.59.60.
GATE CONTROL BUTTONS: G-31
CRANK HANDLE BUTTONS: CH1, CH2, CH3, CH4, CH-5.
SHUNT SIGNAL BUTTONS: 103.104.105.106.107.108.200.201.203.205, 202, 204, 206, 207, 209,211.

NOTE:-
1. ABSOLUTE BLOCK SYSTEM WORKING WITH KARHAGOLA ROAD & KATI HAR.
2. DL UFSBI WORKING WITH KARHAGOLA ROAD AND DL LOCK & BLOCK INSTT. WORKING WITH KATI HAR SITUATED IN PANNEL CABIN.
3. TELEPHONE PROVIDED BETWEEN SM'S OFFICE & GATE NO. 2'C, 2A 'C' , 2B 'C', 2C'C, 3'C, 4'C.
4. ANGLE OF CROSSING INDICATED.
5. CONTROL TELEPHONE PROVIDED IN SM'S OFFICE.
6. LED LIT LAMPS PROVIDED FOR ALL SIGNALS
7. A/C PROVIDED FOR LAST VEHICLE VERIFICATION & INTERLOCKED WITH DLBI.
8. PROVISION OF SLIDING BOOM IN ADDITION TO L.C. NO. 3'C.
9. TO SUIT 25KV AC RE.

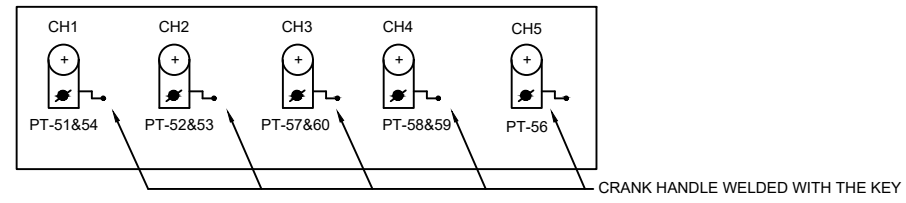

EAST CENTRAL RAILWAY SONPUR DIVISION			STATION WORKING RULE DIAGRAM MACL STD-II CLASS-'B'	SEMAPUR	
	DSTE/ECR/SEE	SSE/DRG/SEE	TO SUIT SIP NO. ECR/SIP/SEE/SMO/175/2024		