C/L. OF DEHRI-ON-SONE STATION BUILDING
Km 554.806 FROM HWH
CH: 00.00

डेहरी ऑन सोन

MACLS, CLASS-'B', STD-III
DOC:-22.02.2024

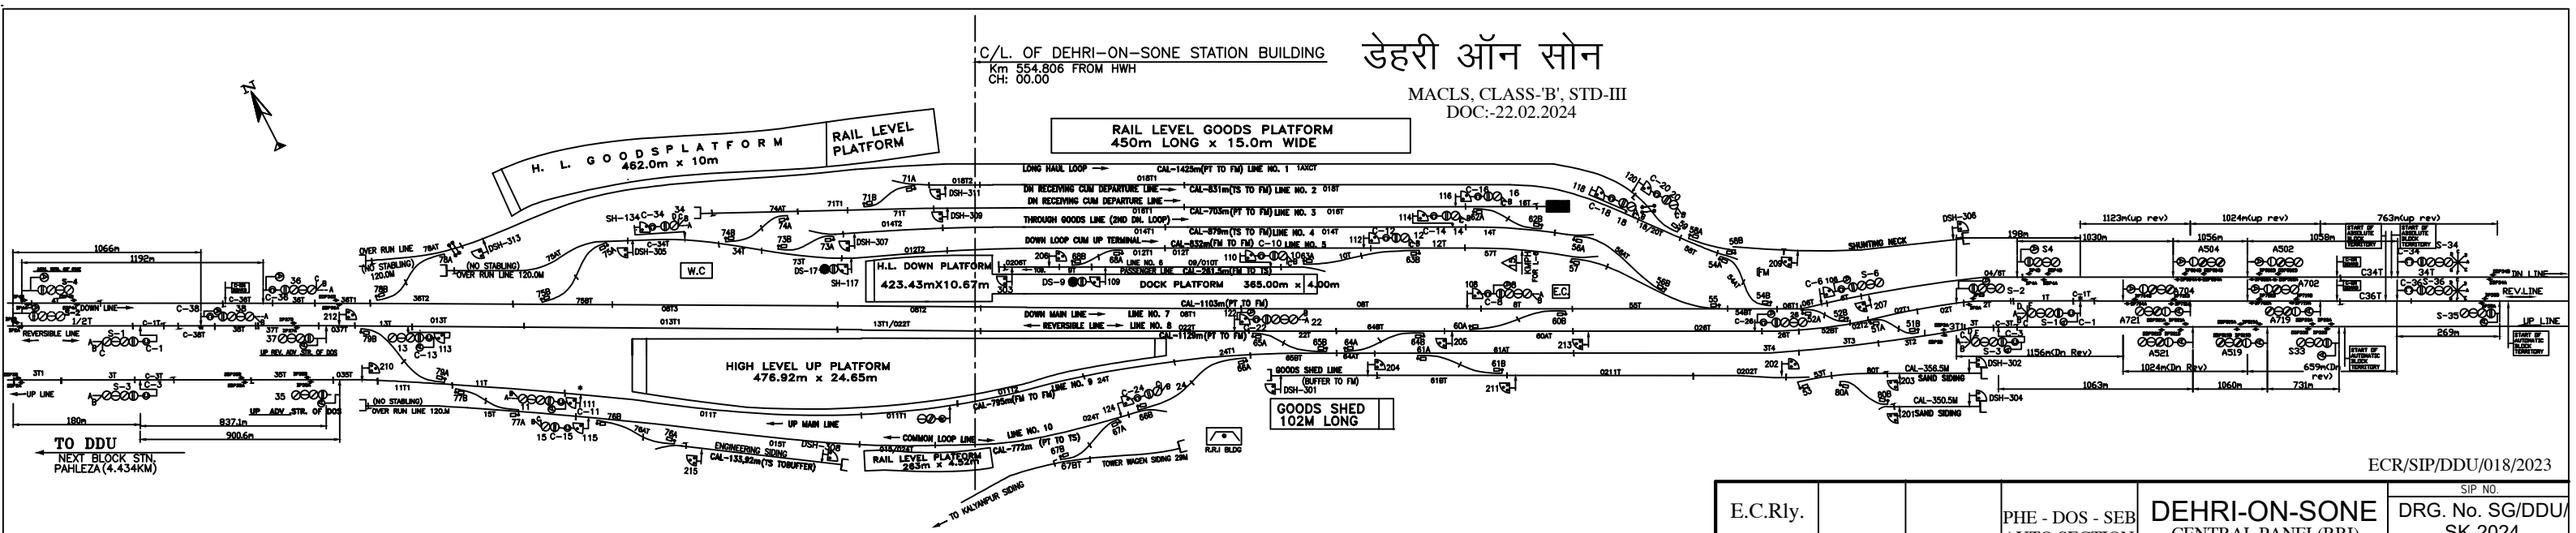

ECR/SIP/DDU/018/2023

E.C.Rly. DDU DIVISION	DSTE/DDU	SSE/DDU	PHE - DOS - SEB AUTO SECTION	DEHRI-ON-SONE CENTRAL PANEL(RRI) MACLS, CLASS-'B', STD-III	SIP NO. DRG. No. SG/DDU/ SK-2024 SH. No. 23