


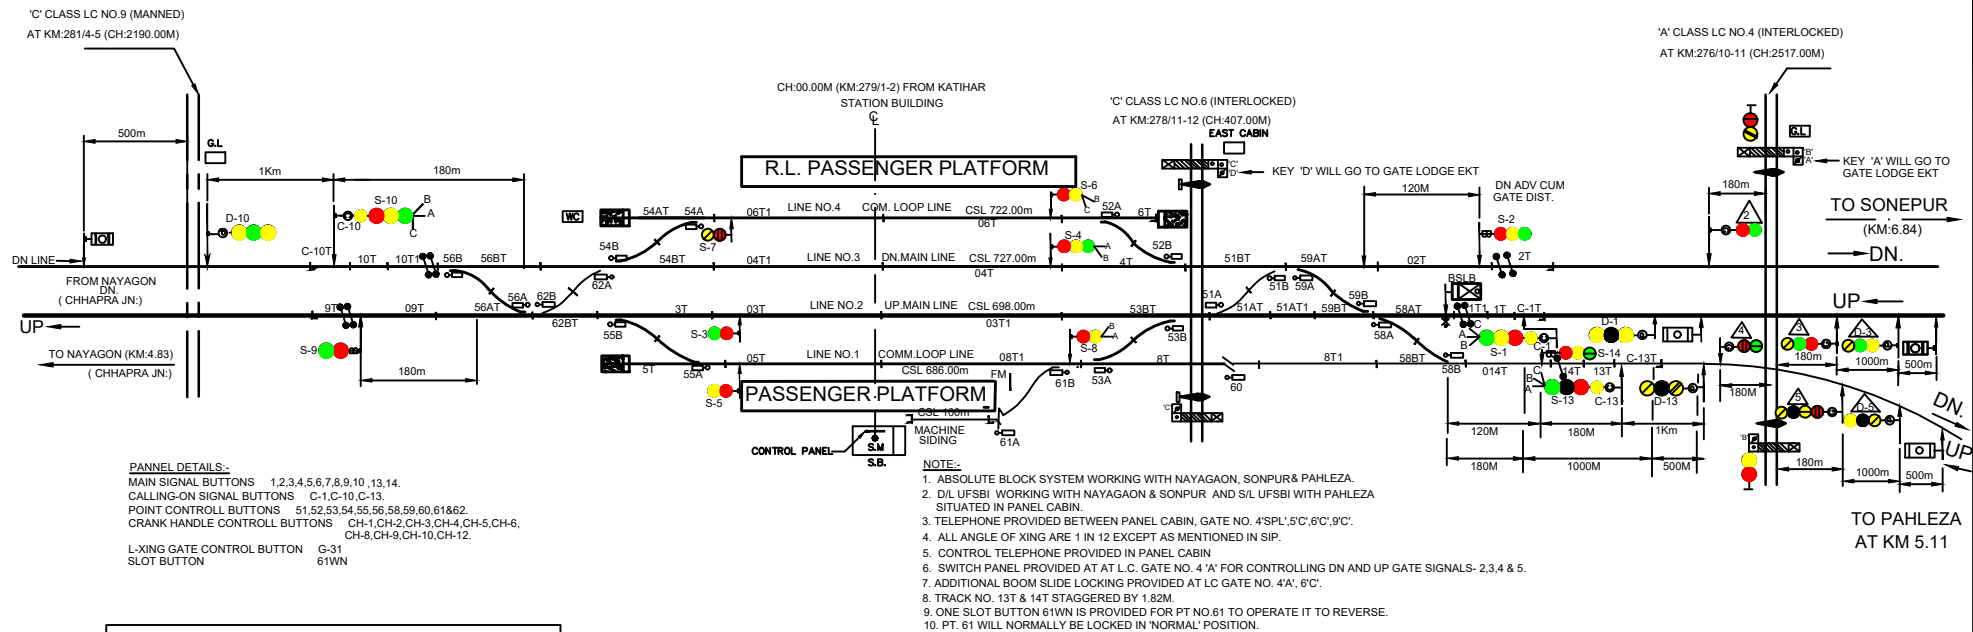

|        |        |        |        |        |        |        |        |        |
|--------|--------|--------|--------|--------|--------|--------|--------|--------|
| CH-1   | CH-2   | CH-3   | CH-5   | CH-6   | CH-8   | CH-9   | CH-10  | CH-12  |
| PT. 51 | PT. 52 | PT. 53 | PT. 55 | PT. 56 | PT. 58 | PT. 59 | PT. 60 | PT. 62 |

|                                         |  |  |                                                          |              |
|-----------------------------------------|--|--|----------------------------------------------------------|--------------|
| EAST CENTRAL RAILWAY<br>SONPUR DIVISION |  |  | STATION WORKING RULE DIAGRAM<br>MACL STD-II(R) CLASS-'B' | PARMANANDPUR |
|                                         |  |  |                                                          |              |