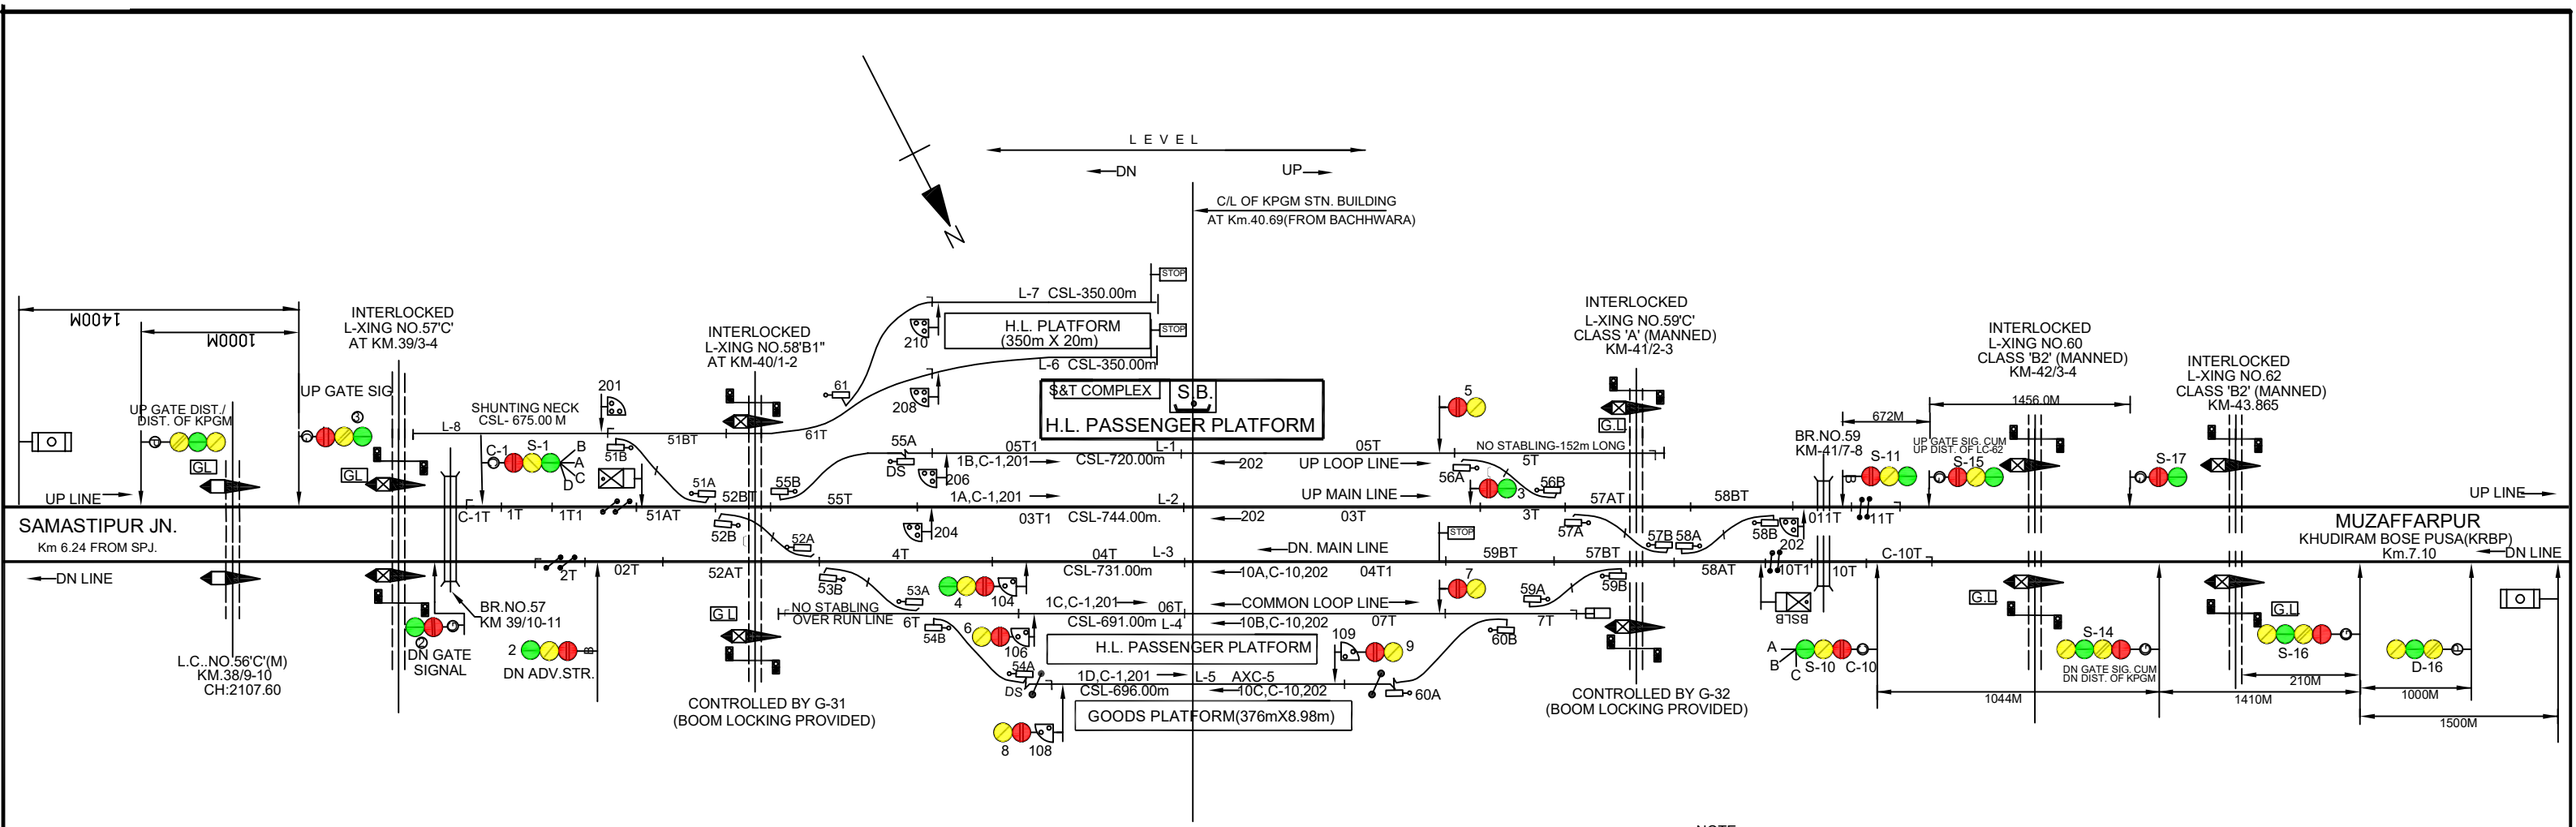

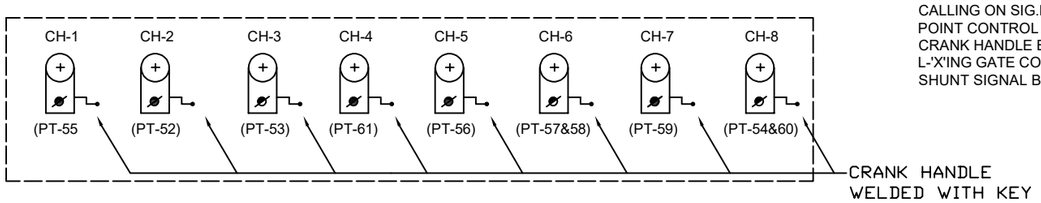

PANEL DETAILS

MAIN SIGNAL BUTTONS: 1,2,3,4,5,6,7,8,9,10,11.
CALLING ON SIG.BUTTONS: C-1,C-10.
POINT CONTROL BUTTONS: 51,52,53,54,55,56,57,58,59,60,61.
CRANK HANDLE BUTTONS: CH1 TO CH8.
L-'X'ING GATE CONTROL BUTTONS: G-31&G-32
SHUNT SIGNAL BUTTONS: 104,106,108,109,201,202,204,206,208 & 210

NOTE:-
1. ABSOLUTE BLOCK SYSTEM OF WORKING WITH KRBP & SPJ.
2. DOUBLE LINE UFSBI WITH KRBP & SPJ.
3. TELEPHONE IS PROVIDED BETWEEN SM`S OFFICE & GATE NO. 55,57,58,59'C',60'C',62'C' & 63'C'.
4. ALL ANGLE OF X-ING 1 IN 8 $\frac{1}{2}$ OTHERWISE INDICATED
5. LED SIGNAL PROVIDED FOR ALL SIGNALS.
6. CONTROL TELEPHONE PROVIDED IN SM'S OFFICE.
7. ALL ANGLE OF X-INGS 1 IN 8 1/2 EXCEPT OTHERWISE INDICATED.
8. ADDITIONAL BOOM SLIDE LOCKING PROVIDED AT LC NO. 57'C', 58'C' & 59'C'.

EAST CENTRAL RAILWAY ***SONPUR DIVISION***				STATION WORKING RULE DIAGRAM MACL STD-II(R) CLASS-'B'	***KARPURIGRAM***
	DSTE/ECR/SEE	SSE/DRG/SEE	SE/DRG/SEE	TO SUIT SIP NO. ECR/SIP/SEE/145/2023	SWRD NO. Sr.DSTE/SEE/2023(RD)/29