


उन्तारी रोड(URD)

MACLS, "B" CLASS, STD-III WITH MACL
DOC-25.06.2025

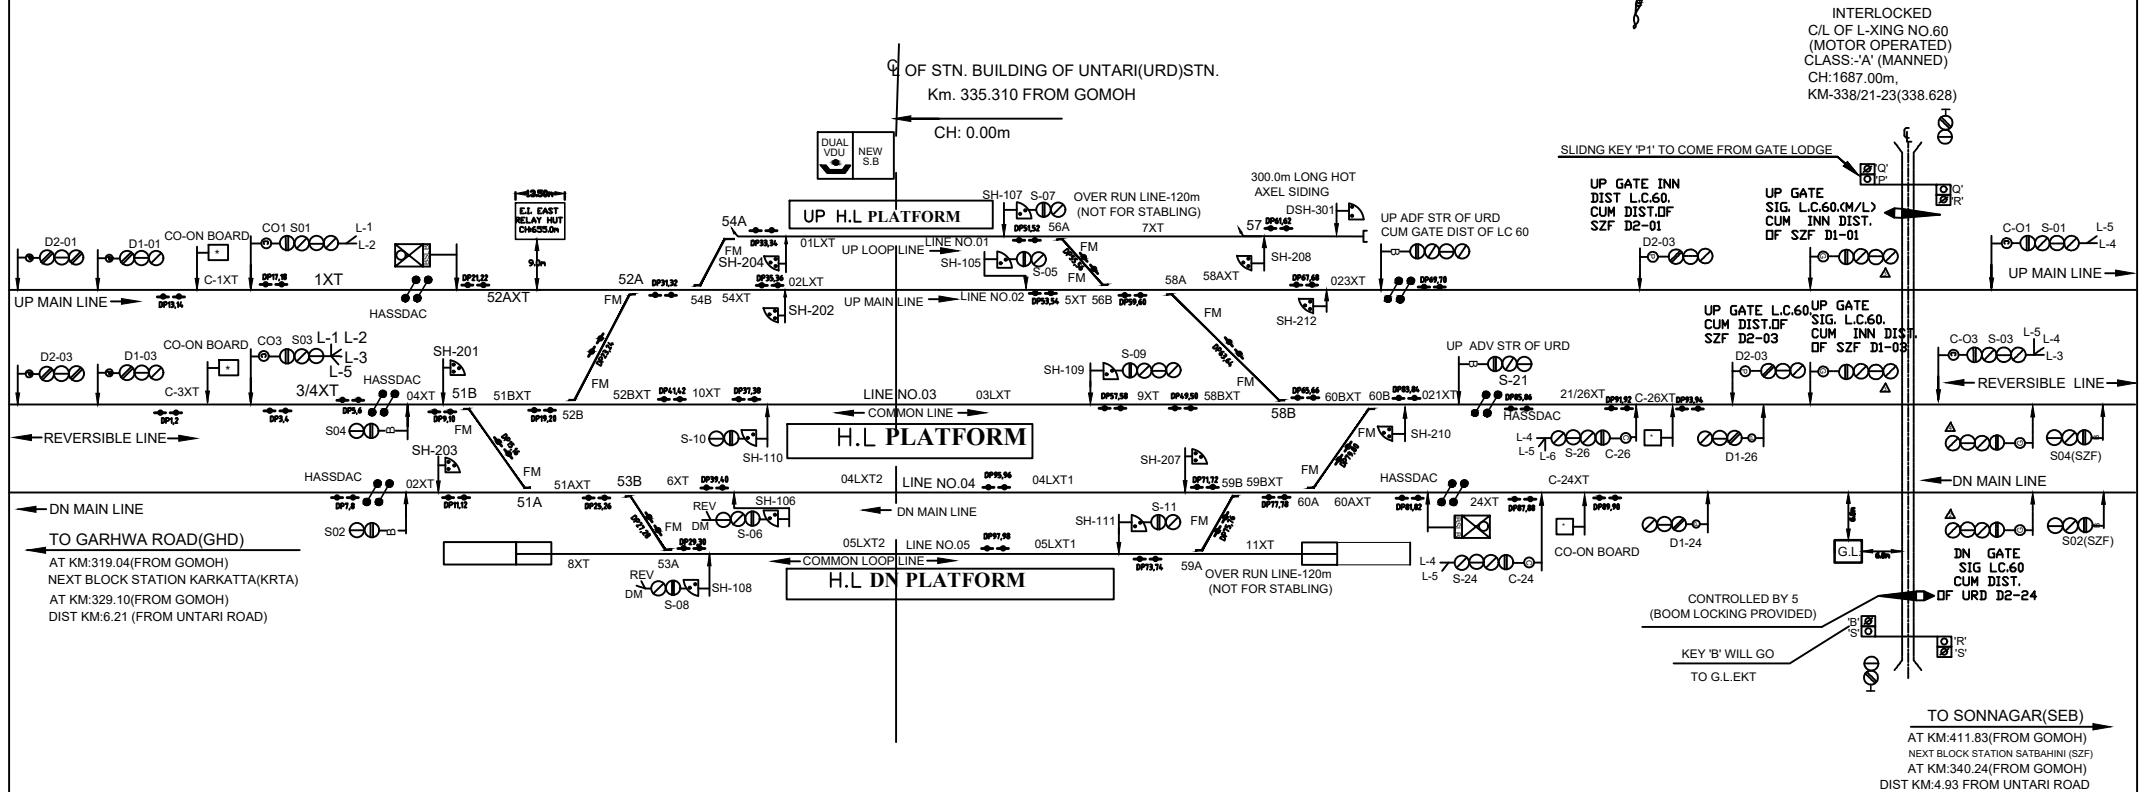

TO SUIT SIP.NO. ECR/SIP/DDU/193/2025(FINAL PH)

E			ELECTRONIC INTERLOCKING MACLS,CLASS 'B' III	UNTARI ROAD DDU. DIV.	DRG. No. SG/DDU/ SK/2025 SH. No. 49
C					
R	SSE/ DRG	DSTE/ DDU			