


D.O.C-04.12.2023
MACLS "SPL"CLASS, STD-III
ABC DOC-30.06.2025

C/L OF STN BUILDING
AT Km.529.29 FROM HWH

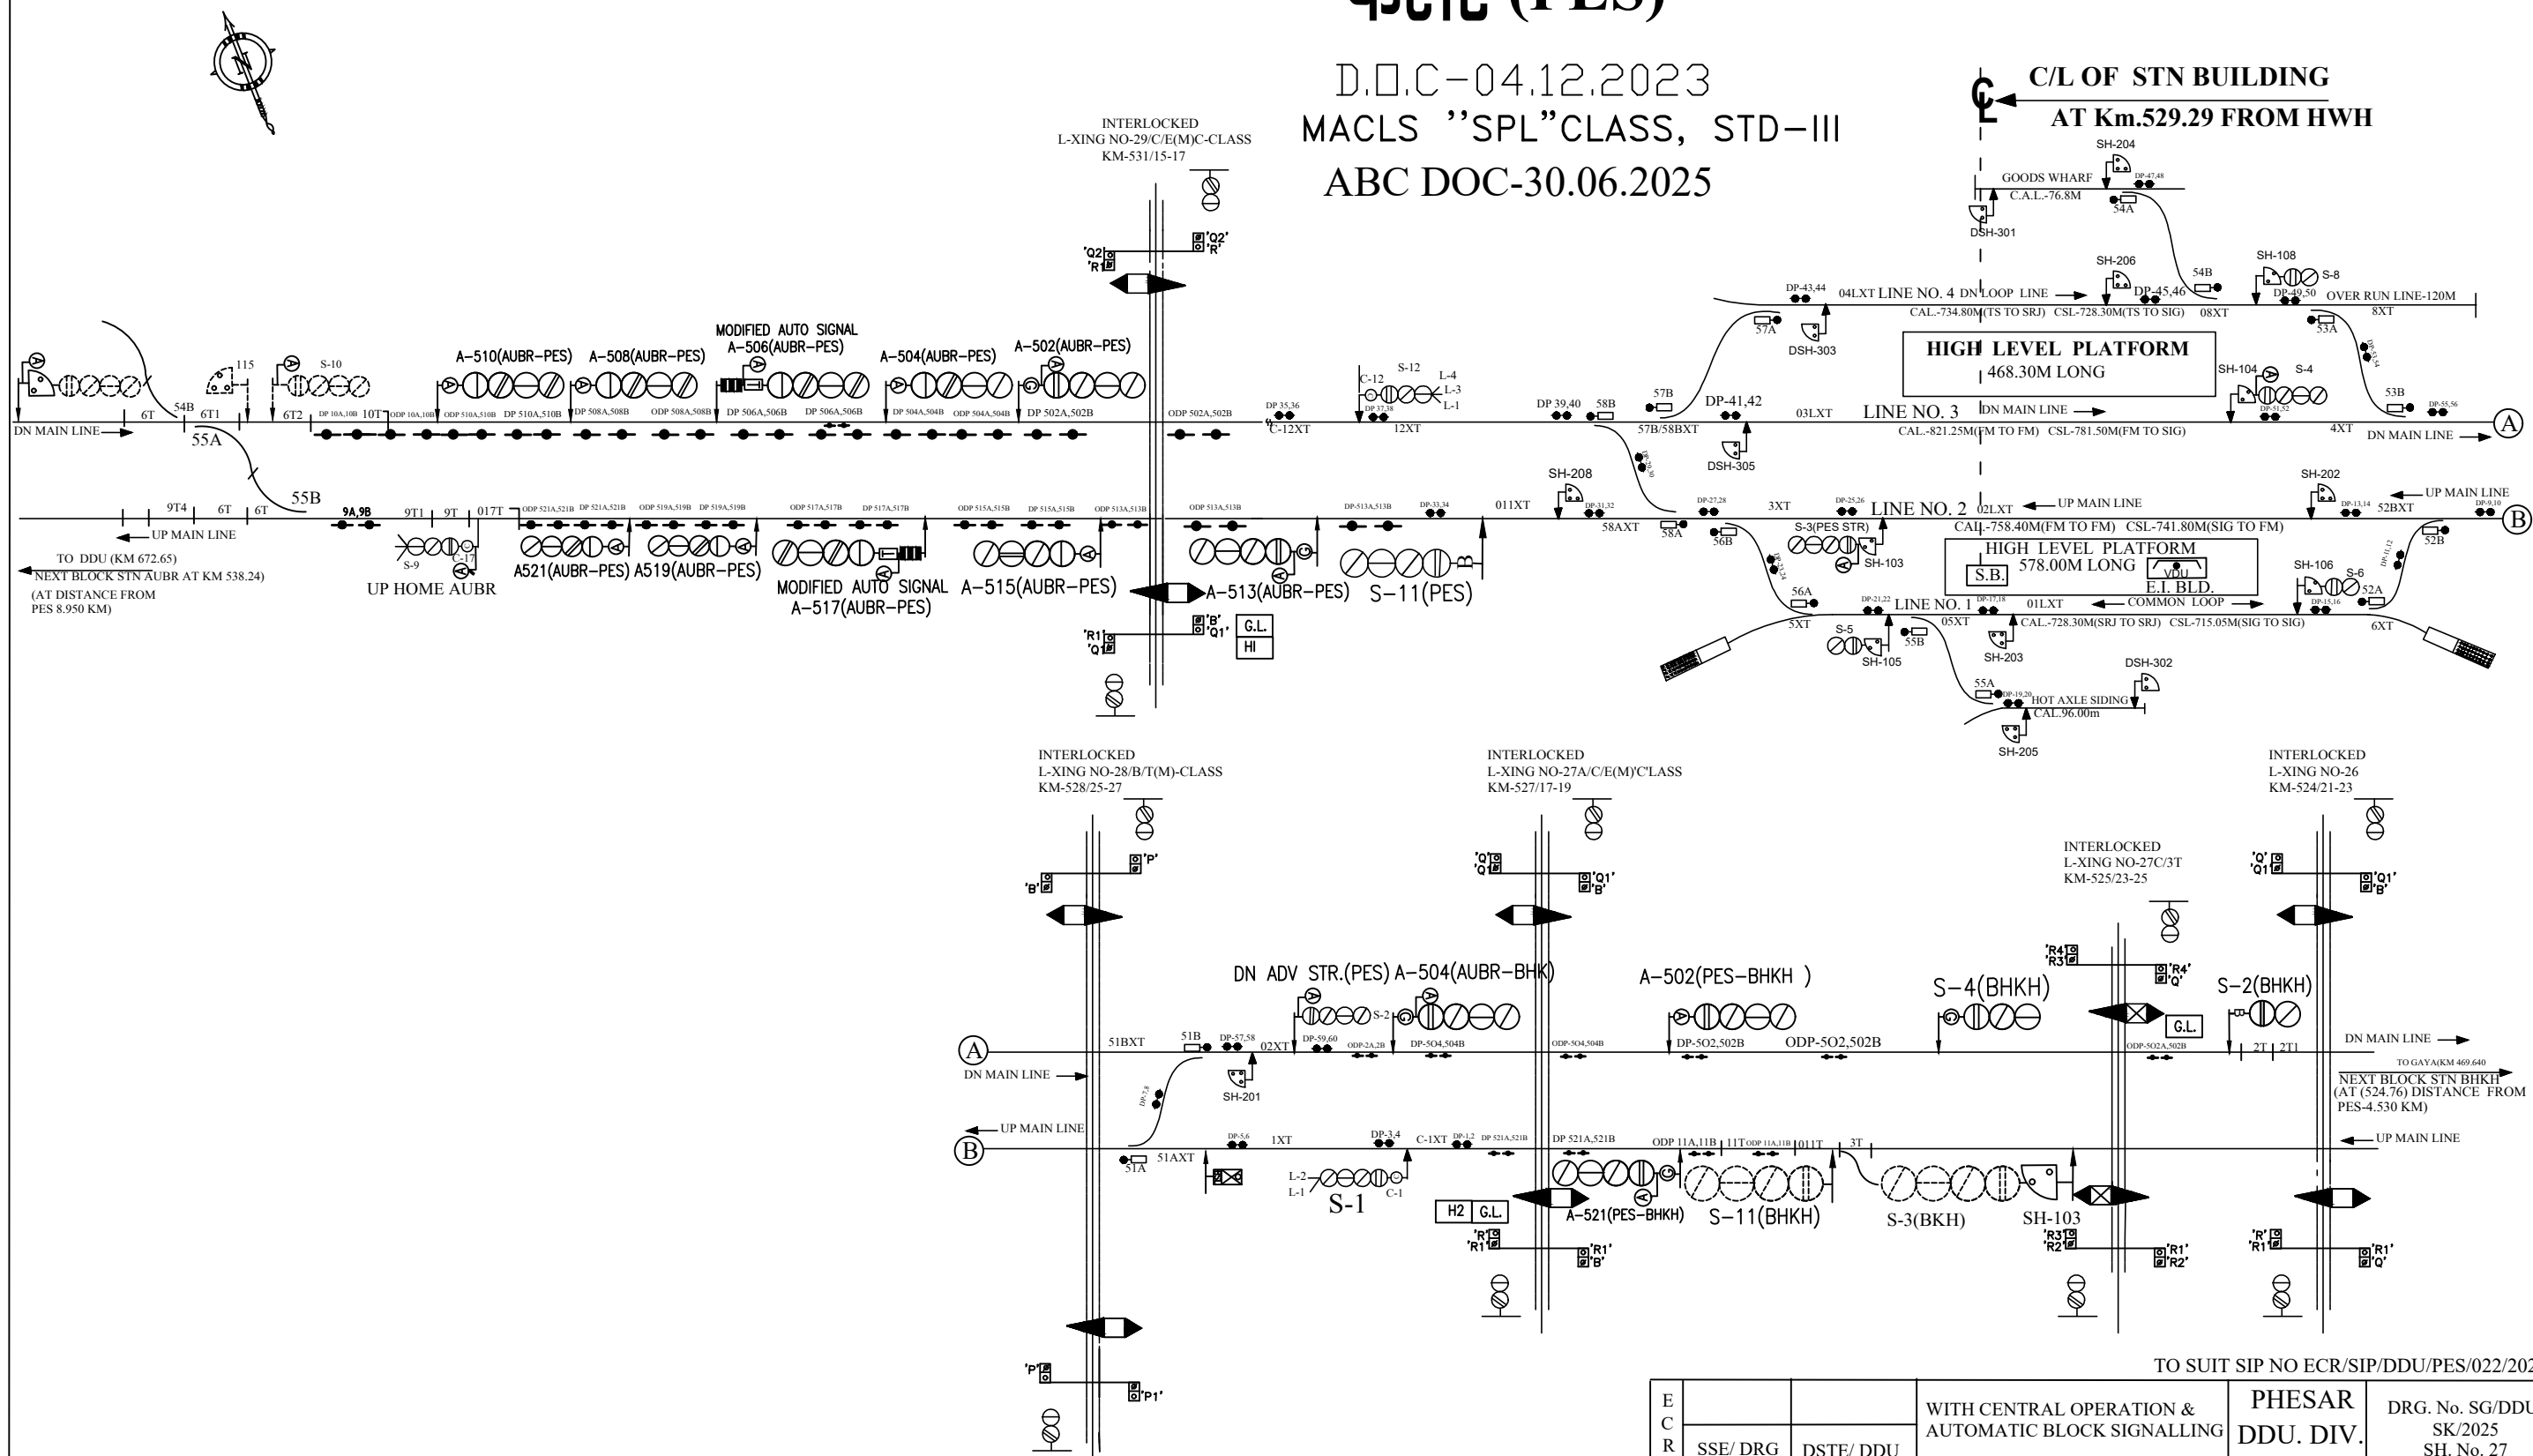

TO SUIT SIP NO ECR/SIP/DDU/PES/022/2023

E C R			WITH CENTRAL OPERATION & AUTOMATIC BLOCK SIGNALLING	PHESAR DDU. DIV.	DRG. No. SG/DDU/ SK/2025 SH. No. 27
	SSE/ DRG	DSTE/ DDU			