


GANJKHWAJA गंजखाजा (GAQ) (E.I.)

MACLS, "SPL" CLASS, STD-III

DOC:-25.06.2020

ABC DOC-28.04.2025

C/L OF STATION BUILDING
Km.666.00(HWH)

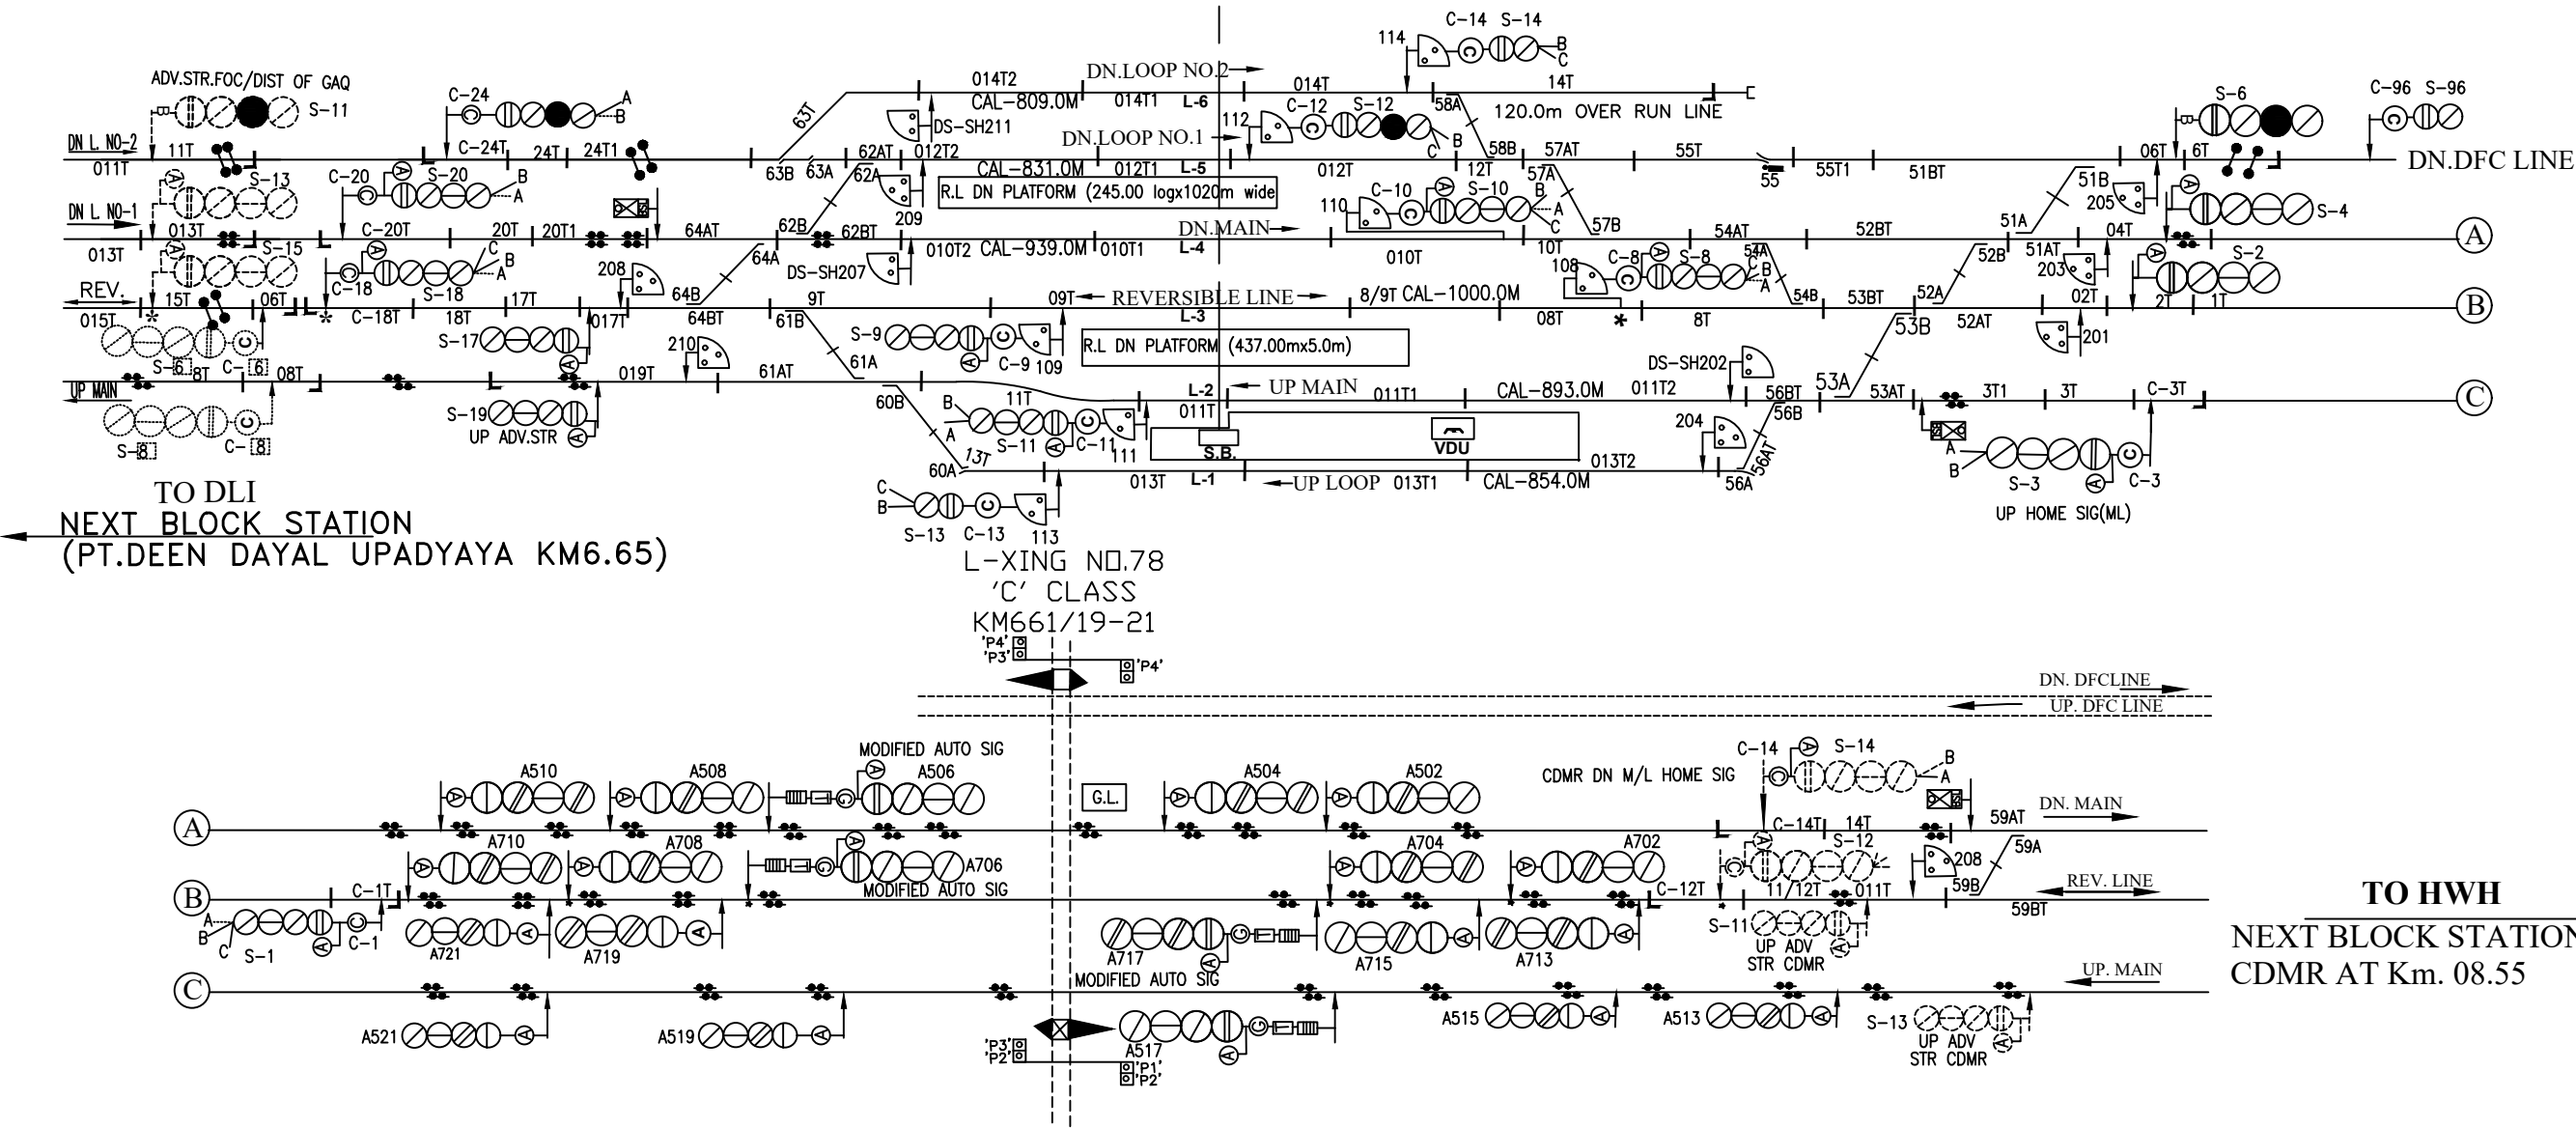

TO DLI
NEXT BLOCK STATION
(PT.DEEN DAYAL UPADYAYA KM6.65)

TO HWH
NEXT BLOCK STATION
CDMR AT Km. 08.55

TO SUIT SIP NO.ECR/SIP/DDU/GAQ/02/2023

E C R			FOC-GAQ-CDMR AUTO SECTION	GANJKHWAJA Jn. ELECTRONIC INTERLOCKING (MACLS STD-III CLASS -SPL	DRG NO.SG/DDU SK/2020 SH. NO.3
	SSE/ D&D	DSTE/DDU			