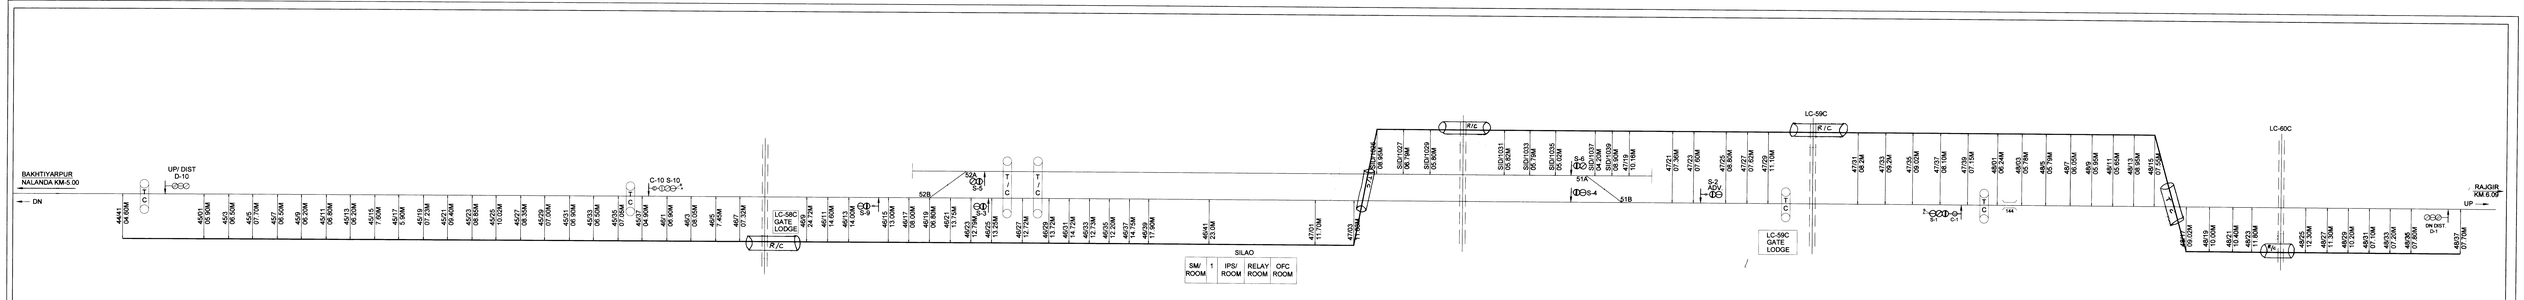

SUBMITTED BY	PREPARED BY		APPROVED	CHECKED					SH. NO. 1
PANDIT ELECTRICAL PVT. LTD.	Skytark Designer & Engineers Pvt. Ltd. PATNA 800024 Chotti Bankipura, Khagaul,Patna-801105	E.C.R. DANAPUR DIVISION					CABLE ROUTE PLAN	सिलाव SILAO	ECR/SIP/DNR 446/2007
			SR.DSTE/DNR	DSTE/DNR	ASTE/MKA	SSE/DRG/DNR	SSE/SIG/DNR		

TO SUIT SIP No.-ECR/SIP/DNR/446/2007 UP TO ALT-III