090 - C.6.b

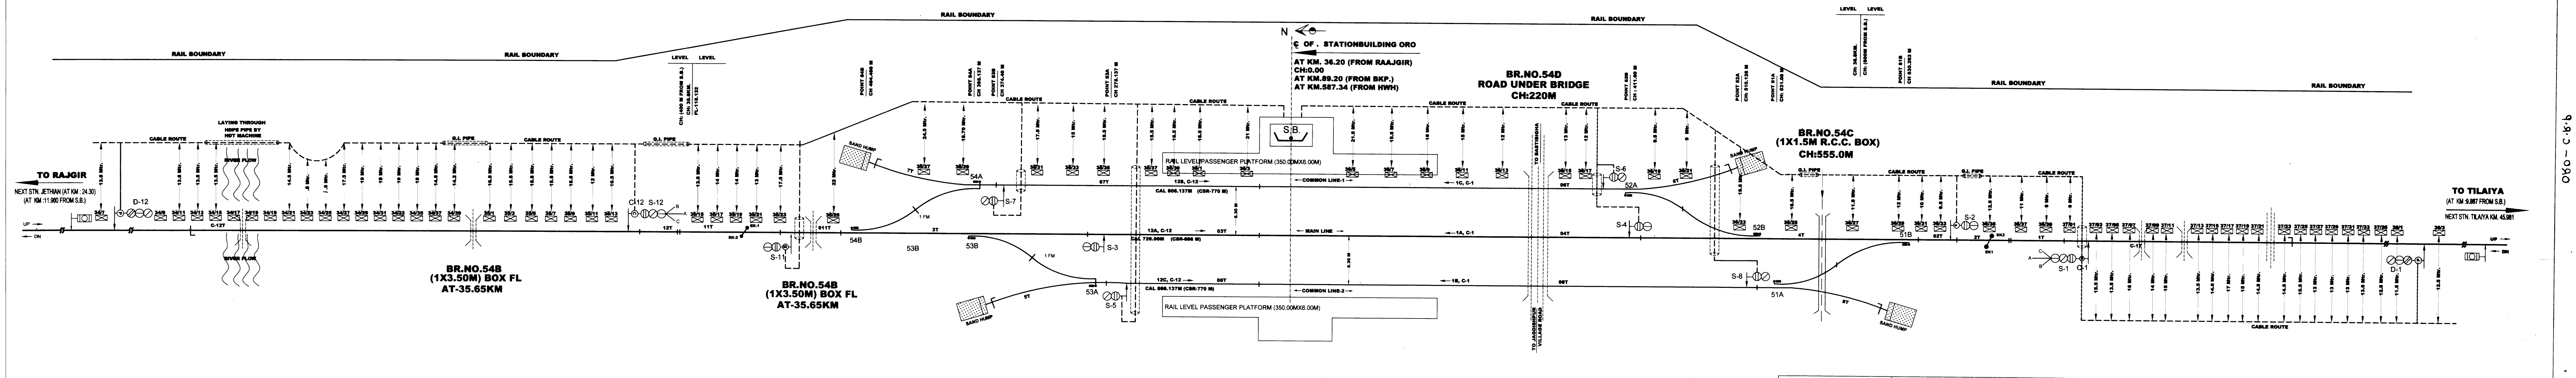

TO RAJGIR
NEXT STN. JETHIAN (AT KM : 24.30)
(AT KM :11.900 FROM S.B.)
RAIL BOUNDARY
LEVEL
LEVEL
CH: (400 M FROM S.B.)
CH: 35.8KM.
FL-118.132
CABLE ROUTE
LAYING THROUGH HDPE PIPE BY HDT MACHINE
RIVER FLOW
G.I. PIPE
D-12
C-12T
C12
S-12
12T
11T
011T
EK-1
EK-2
S-11
54B
53B
BR.NO.54B (1X3.50M) BOX FL AT-35.65KM
BR.NO.54B (1X3.50M) BOX FL AT-35.65KM
SAND HUMP
7T
POINT 54B CH 496.400 M
POINT 54A CH 396.137 M
POINT 53B CH 374.40 M
POINT 53A CH 278.137 M
54A
S-7
S-3
S-5
53A
5T
RAIL LEVEL PASSENGER PLATFORM (350.00MX6.00M)
N
℄ OF . STATIONBUILDING ORO
AT KM. 36.20 (FROM RAAJGIR)
CH:0.00
AT KM.89.20 (FROM BKP.)
AT KM.587.34 (FROM HWH)
S.B.
COMMON LINE-1
MAIN LINE
COMMON LINE-2
CAL 906.137M (CSR-770 M)
CAL 729.00M (CSR-680 M)
BR.NO.54D
ROAD UNDER BRIDGE
CH:220M
TO BARTISIGHA
TO JAGDISHPUR VILLAGE ROAD
POINT 52B CH : 411.00 M
POINT 52A CH: 510.126 M
POINT 51A CH: 531.00 M
S-6
S-4
52A
52B
S-8
51A
BR.NO.54C
(1X1.5M R.C.C. BOX)
CH:555.0M
CH: 36.8KM.
CH: (600M FROM S.B.)
POINT 51B CH 630.263 M
51B
S-2
EK1
EK2
S-1
C-1
C-1T
D-1
TO TILAIYA
(AT KM :9.867 FROM S.B.)
NEXT STN. TILAIYA KM. 45.981
UP
DN

| SUBMITTED BY | | | | APPROVED BY | CHECKED BY | | | SHEET NO.-01/01 |
|---|---|---|---|---|---|---|---|---|
| SINGH ENTERPRISES<br>502,OM SAI APARTMENT,<br>ANANTPUR,RANCHI-834 001<br>JHARKHAND | EAST CENTRAL RAILWAY DANAPUR DIVISION | CABLE ROUTE PLAN | ORO STATION | | | AmTiwari | RamKumar | TO SUIT ECR/SIP/DNR/320/2007 ALT-V |
| | | | | DY.CSTE/CON/DNR | ASTE/C/DNR | SSE /SIG/CON/MHX | SSE/DRG/CON/DNR | |