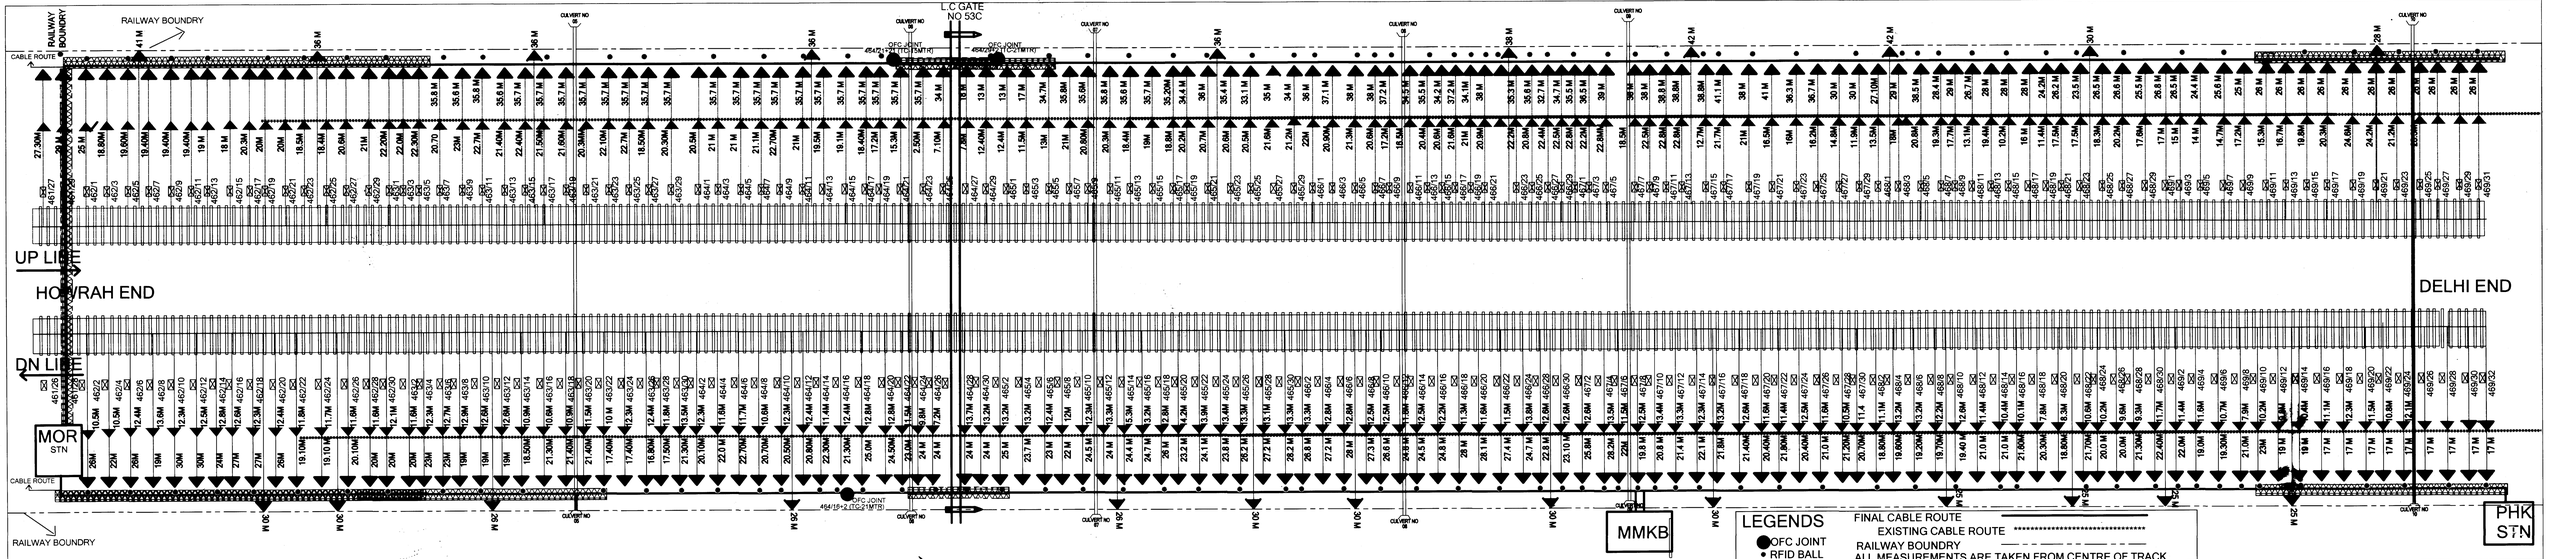
RAILWAY BOUNDRY
RAILWAY BOUNDRY
CABLE ROUTE
L.C GATE NO 53C
OFC JOINT 454/12+2 (TC-2 MT/R)
OFC JOINT 454/12+2 (TC-2 MT/R)
OFC JOINT 454/15+2 (TC-2 MT/S)
UP LINE
HOWRAH END
DN LINE
DELHI END
MOR STN
PHK STN
MMKB
CULVERT NO 1B
CULVERT NO 2B
CULVERT NO 3B
CULVERT NO 4B
CULVERT NO 5B
CULVERT NO 6B
CULVERT NO 7B
CULVERT NO 8B
CULVERT NO 9B
CULVERT NO 10B
CULVERT NO 11B
CULVERT NO 12B
CULVERT NO 13B
CULVERT NO