SONPUR DIVISION

SIGNALLING SYSTEM MAP 2

AS ON 24.12.2025

SECTION	ROUTE	NUMBER OF STATIONS					
		RRI	STD II	STD I	REP. BY PI SANC.	REP. BY PI COMM.	FULLY T/C
(1) SEMAPUR(IN)–TILRATH(IN)	D	–	23	–	–	–	22
(2) BARAUNI(IN)–SAMASTIPUR(EX)	D	1	6	1	–	–	7
(3) HAJIUR(EX)–MUZAFFARPUR(EX)	D	–	7	–	–	–	7
(4) SONPUR(IN)–GOLDINGANJ(IN)	D	–	7	–	–	–	7
(5)HAJIPUR(EX)–SHAHPURPATORI–BACHHWARA(EX)	D	–	10	–	–	–	10
(6) HAJIPUR(EX)–GHOSWAR(EX) –VAISHALI(EX)	D	–	4	–	–	–	4
(7) BARAUNI(EX)–GARHARA –SEMARIA(IN)	D	–	2	–	–	–	2
(8) SKJ/UMNR(EX)–SABDALPUR(IN)	D	–	1	–	–	–	1
(9) SEE/PMU(EX)–PHLG(IN)	D	–	1	–	–	–	1
TOTAL		1	60	1	–	–	62

LEGEND:–
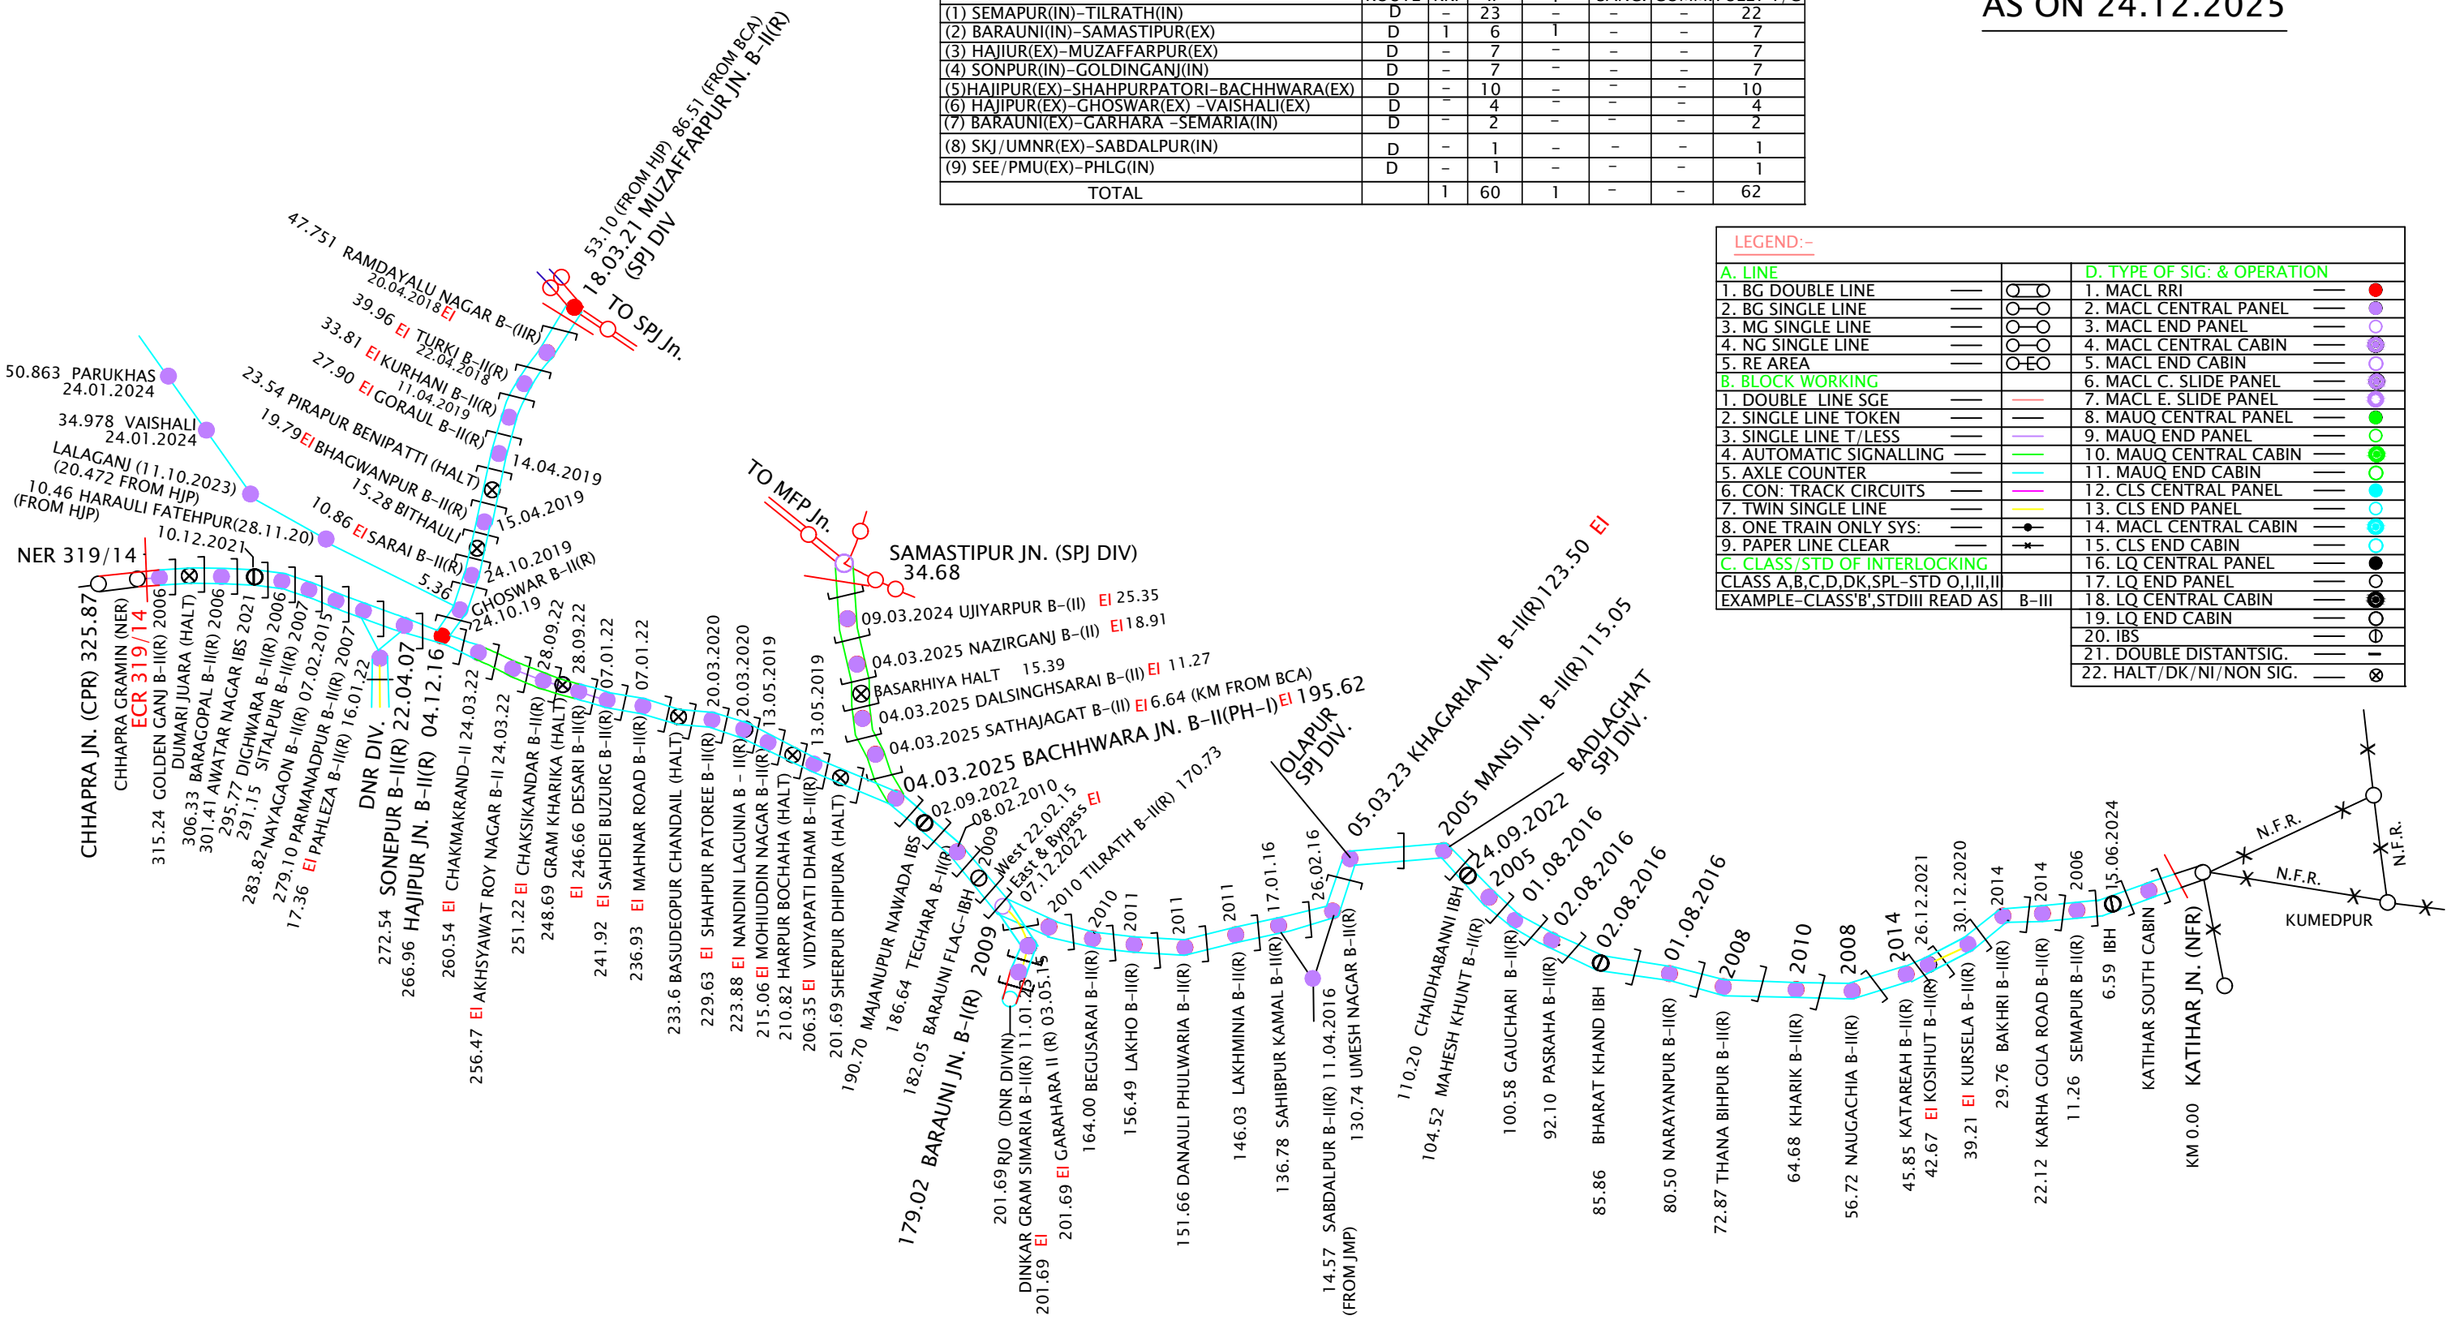
A. LINE		D. TYPE OF SIG: & OPERATION	
1. BG DOUBLE LINE		1. MACL RRI	
2. BG SINGLE LINE		2. MACL CENTRAL PANEL	
3. MG SINGLE LINE		3. MACL END PANEL	
4. NG SINGLE LINE		4. MACL CENTRAL CABIN	
5. RE AREA		5. MACL END CABIN	
B. BLOCK WORKING		6. MACL C. SLIDE PANEL	
1. DOUBLE LINE SGE		7. MACL E. SLIDE PANEL	
2. SINGLE LINE TOKEN		8. MAUQ CENTRAL PANEL	
3. SINGLE LINE T/LESS		9. MAUQ END PANEL	
4. AUTOMATIC SIGNALLING		10. MAUQ CENTRAL CABIN	
5. AXLE COUNTER		11. MAUQ END CABIN	
6. CON: TRACK CIRCUITS		12. CLS CENTRAL PANEL	
7. TWIN SINGLE LINE		13. CLS END PANEL	
8. ONE TRAIN ONLY SYS:		14. MACL CENTRAL CABIN	
9. PAPER LINE CLEAR		15. CLS END CABIN	
C. CLASS/STD OF INTERLOCKING		16. LQ CENTRAL PANEL	
CLASS A,B,C,D,DK,SPL–STD O,I,II,III		17. LQ END PANEL	
EXAMPLE–CLASS'B',STDIII READ AS	B–III	18. LQ CENTRAL CABIN	
		19. LQ END CABIN	
		20. IBS	
		21. DOUBLE DISTANTSIG.	
		22. HALT/DK/NI/NON SIG.