


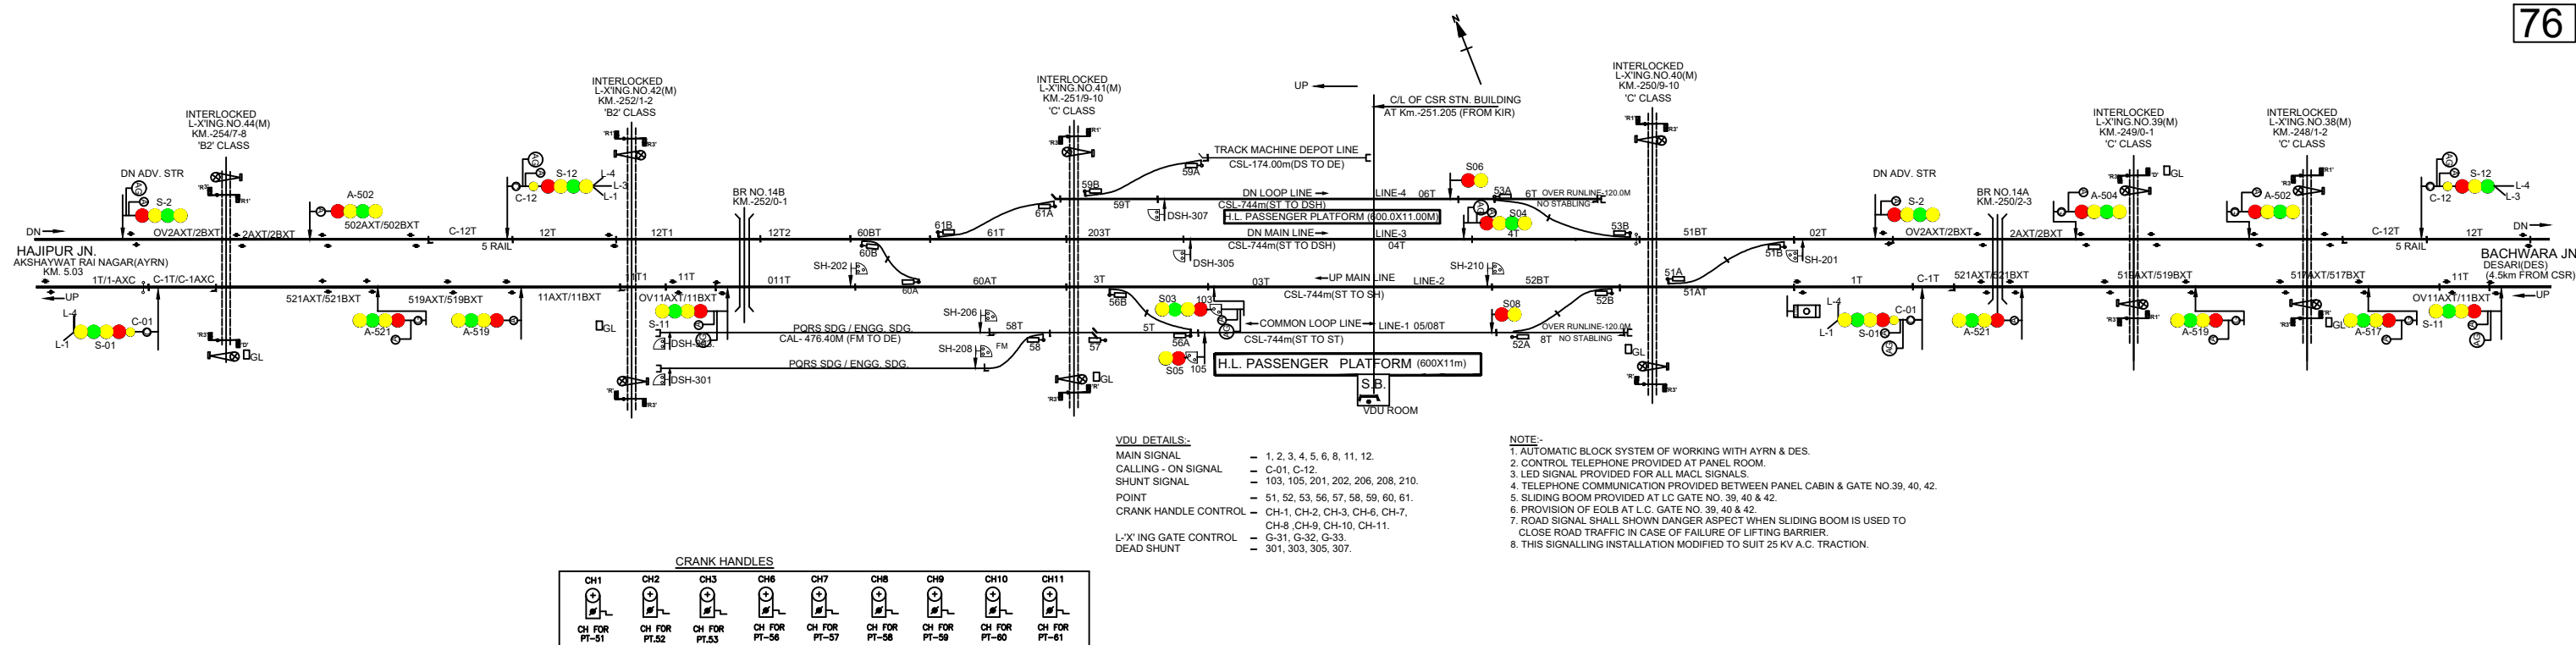

EAST CENTRAL RAILWAY SONPUR DIVISION				STATION WORKING RULE DIAGRAM MACL E.I. STD-II CLASS-'B'	CHAKSIKANDAR	SWRD NO.
	DSTE/ECR/SEE	SSE/DRG/SEE	SSE/DRG/SEE	TO SUIT SIP NO.ECR/SIP/SEE/177/2024. ALT-A1		