RAXAUL

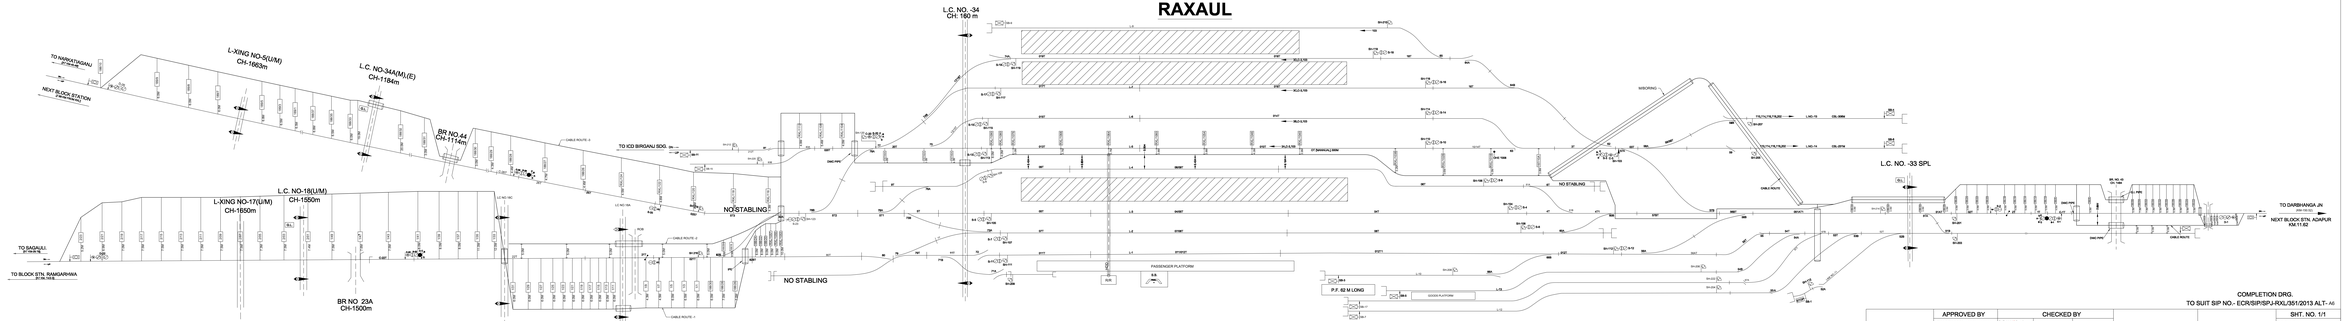

COMPLETION DRG.

TO SUIT SIP NO.- ECR/SIP/SPJ-RXL/351/2013 ALT- Nil

EAST CENTRAL RAILWAY SAMASTIPUR DIVISION	APPROVED BY DHARMAN AND KUMAR CHAND Digitally signed by DHARMANAND KUMAR CHAND Date: 2025.03.14 14:01:03 +05'30'	CHECKED BY ROHAN CHAND Digitally signed by ROHAN CHAND SAXENA Date: 2025.03.14 14:01:18 +05'30' SA MANDA MITHIL KUMAR Digitally signed by MITHIL KUMAR ESHI Date: 2025.03.14 14:01:31 +05'30'	CABLE ROUTE PLAN	RAXAUL (E.I.)	SHT. NO. 1/1 DRG. NO. ECR/CRP/SPJ-RXL 351/2025
	DY. CSTE/CON-II/N/MX DATE:	ASTE/C/SPJ DATE:	SSE/S/C/SPJ DATE:	SSE/CRG./C/SPJ DATE:		