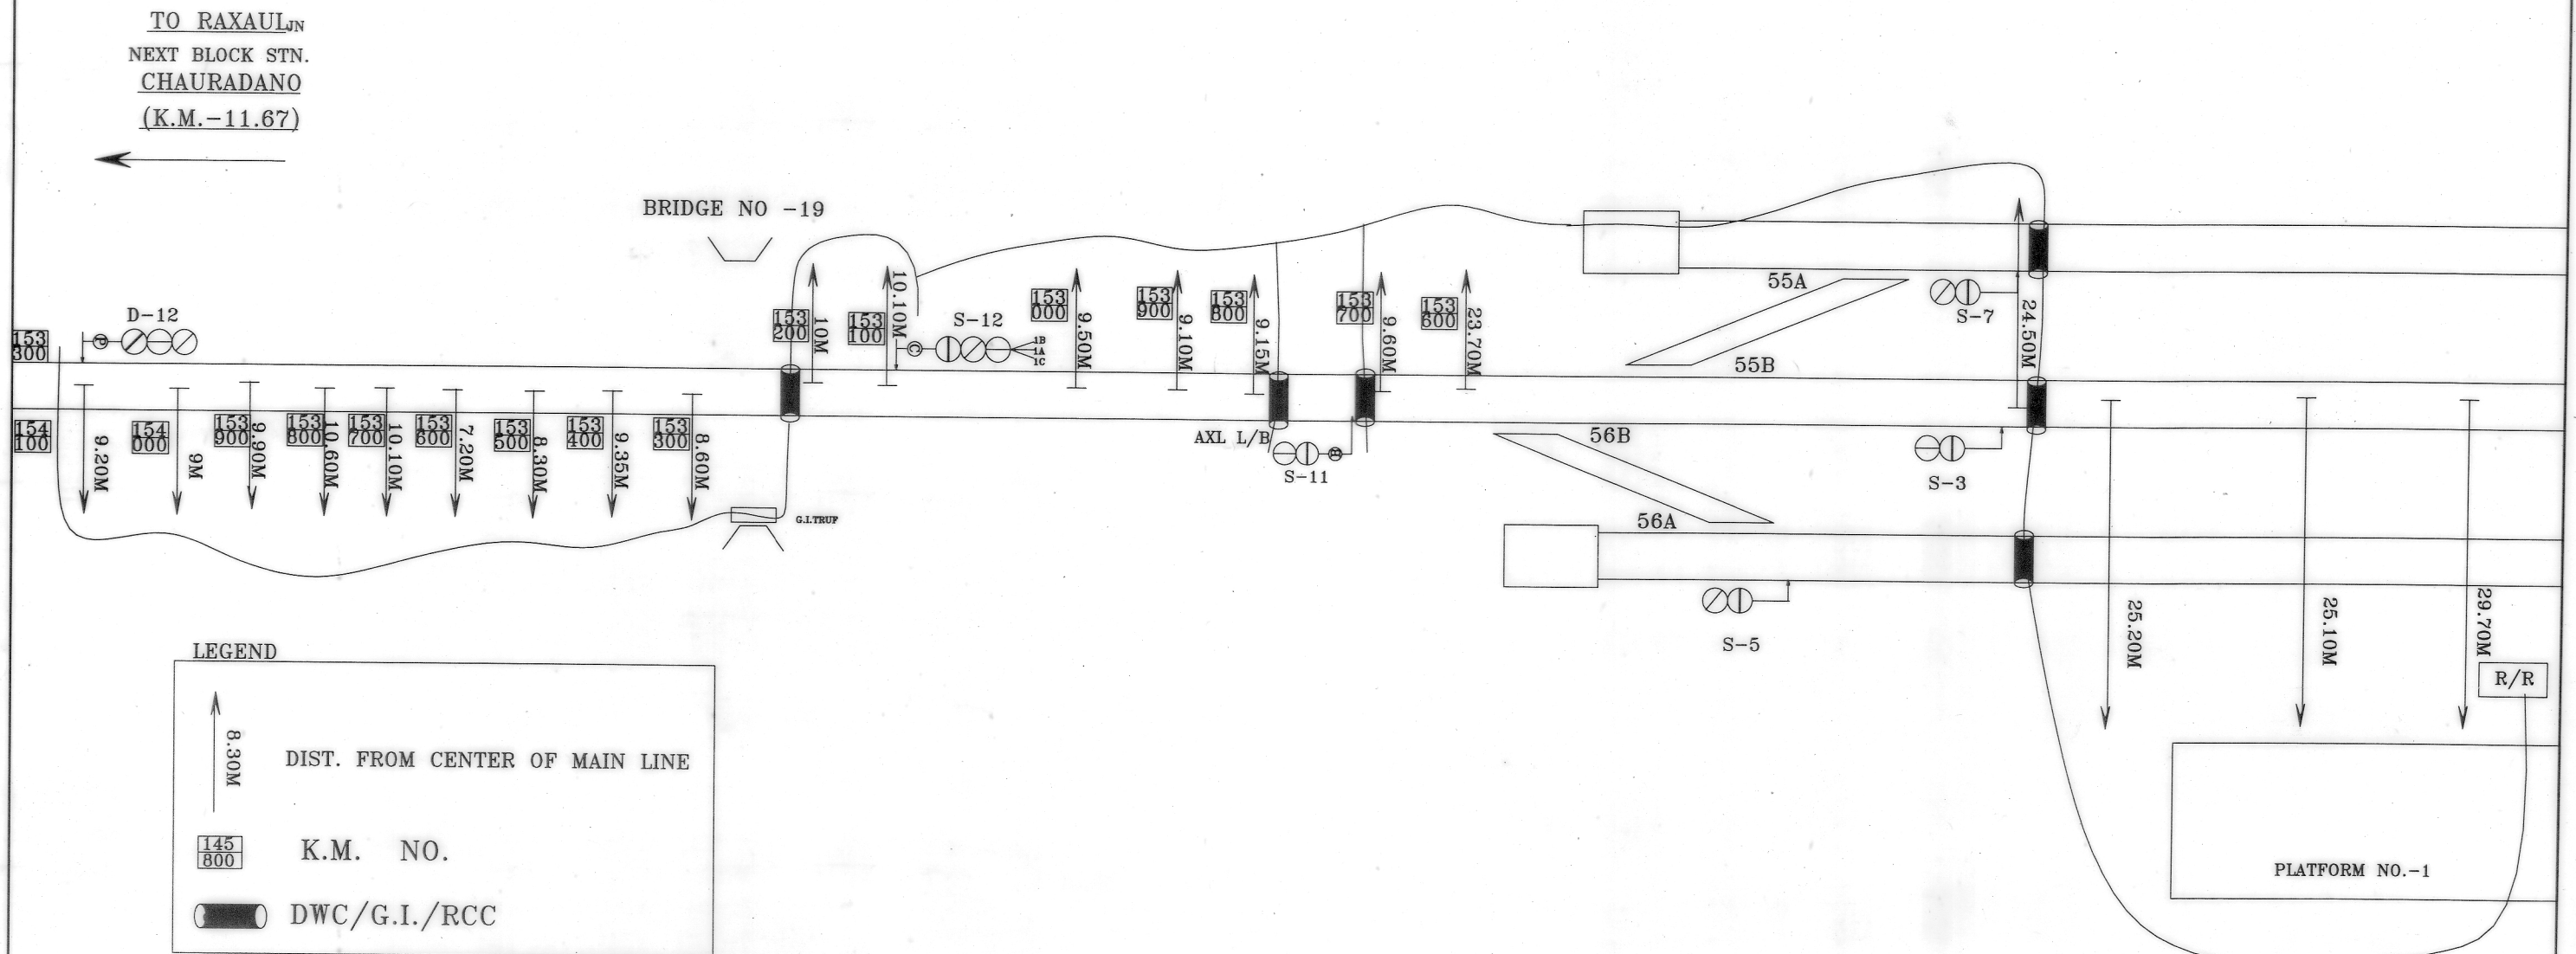
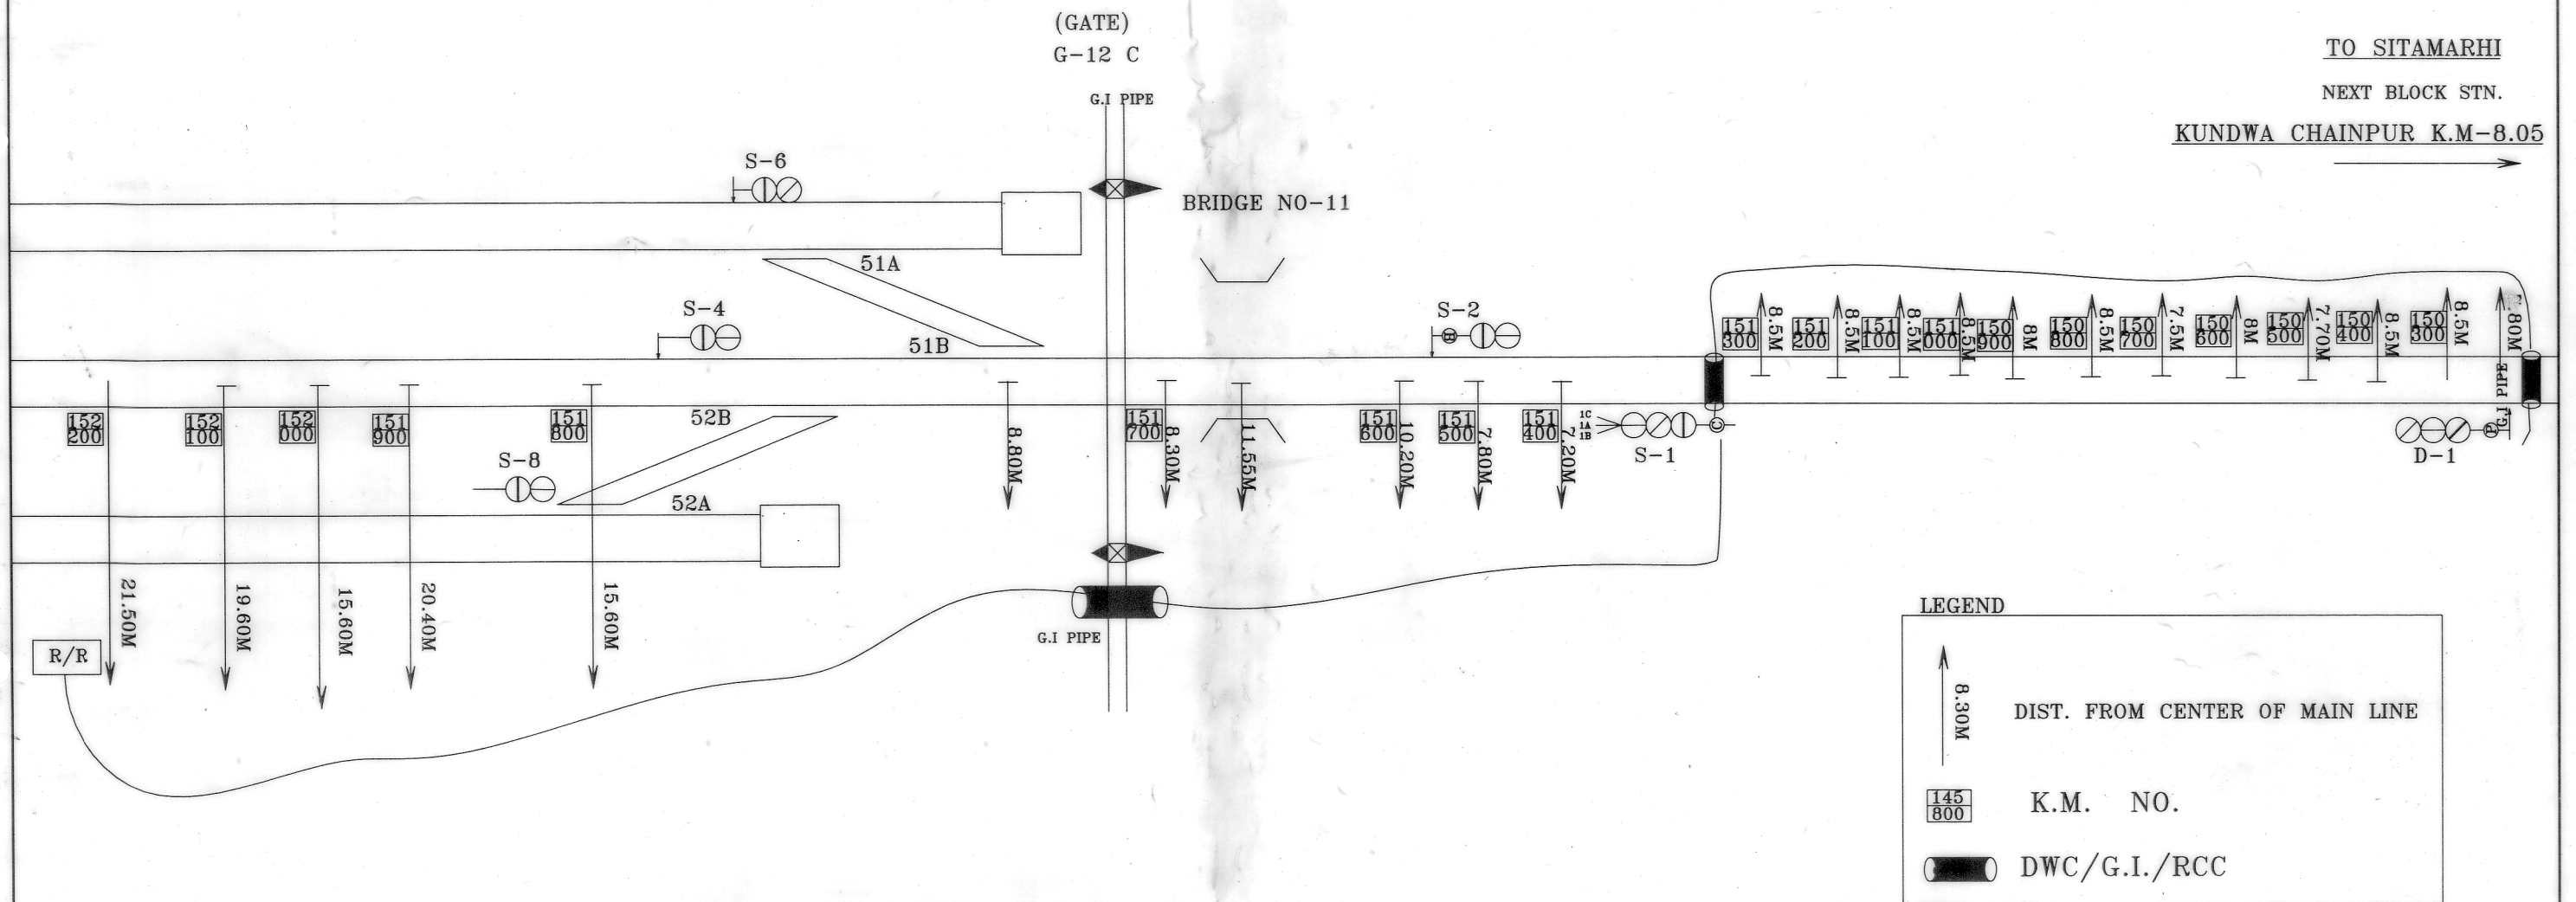


 
 
 
CABLE ROUTE PLAN



PREPARED BY		EAST CENTRAL RAILWAY		CHECKED BY		APPROVED BY		SHT.NO.-1/2	
PERFECTO ELECTRICALS KOLKATA		SAMASTIPUR DIVISION		SSE/S/C/SPJ		DSTE/C/CO-ORD/SPJ		ECR/SIP/SPJ/359/2011	
DRAWN	CHECKED								
CHANDAN									

CABLE ROUTE PLAN



PREPARED BY		EAST CENTRAL RAILWAY SAMASTIPUR DIVISION	CHECKED BY			APPROVED BY	CABLE ROUTE PLAN	GHORASAHAN	SHT. NO.-2/2
PERFECTO ELECTRICALS KOLKATA									ECR/SIP/ SPJ/359/ 2011
DRAWN	CHECKED								
 CHANDAN			SSE/SIG/C/SPJ	DSTE/C/II/SPJ		DSTE/CORD./SPJ			