


शिवसागर रोड (SSG) E.I.

MACLS, "B" CLASS, STD-III

D.O.C-02.02.2026



OF STN. BLD.
KM.586.2
FROM HWH

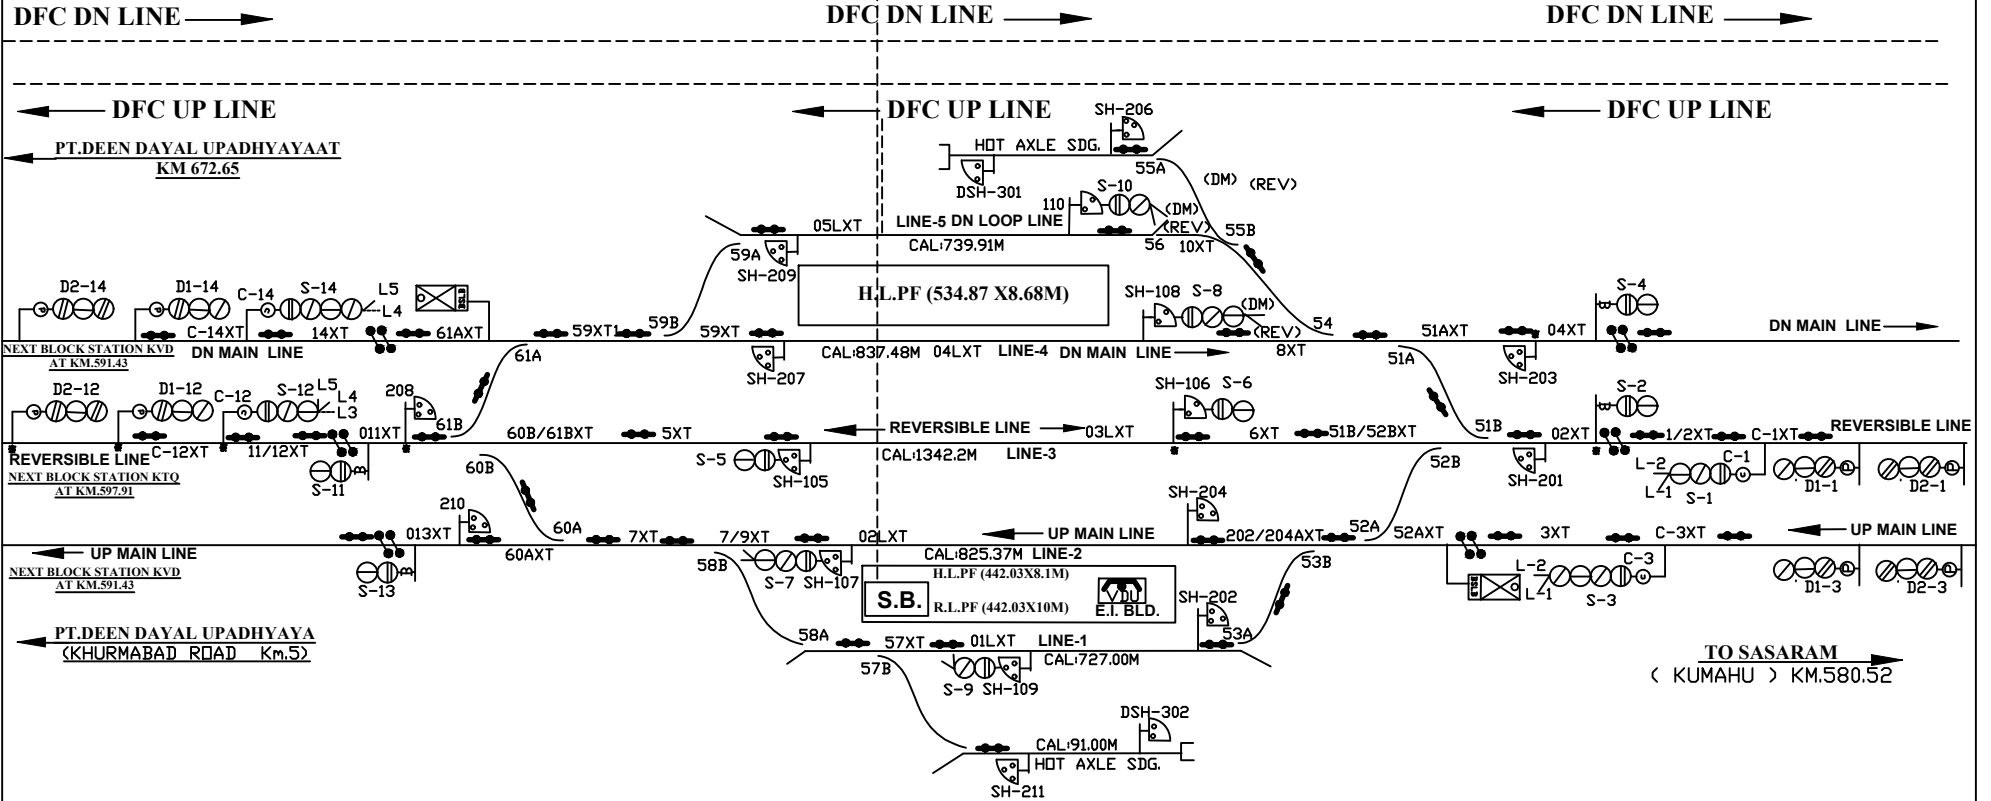

TO SUIT SIP. NO. ECR/SIP/DDU/SSG/013/2024

ECR
DDU. DIV.

ELECTRONIC
INTERLOCKING
AT SHIVSAGAR
ROAD

DRG. No. SG/DDU/
SK/2024
SH. NO. 14

04.02.2026