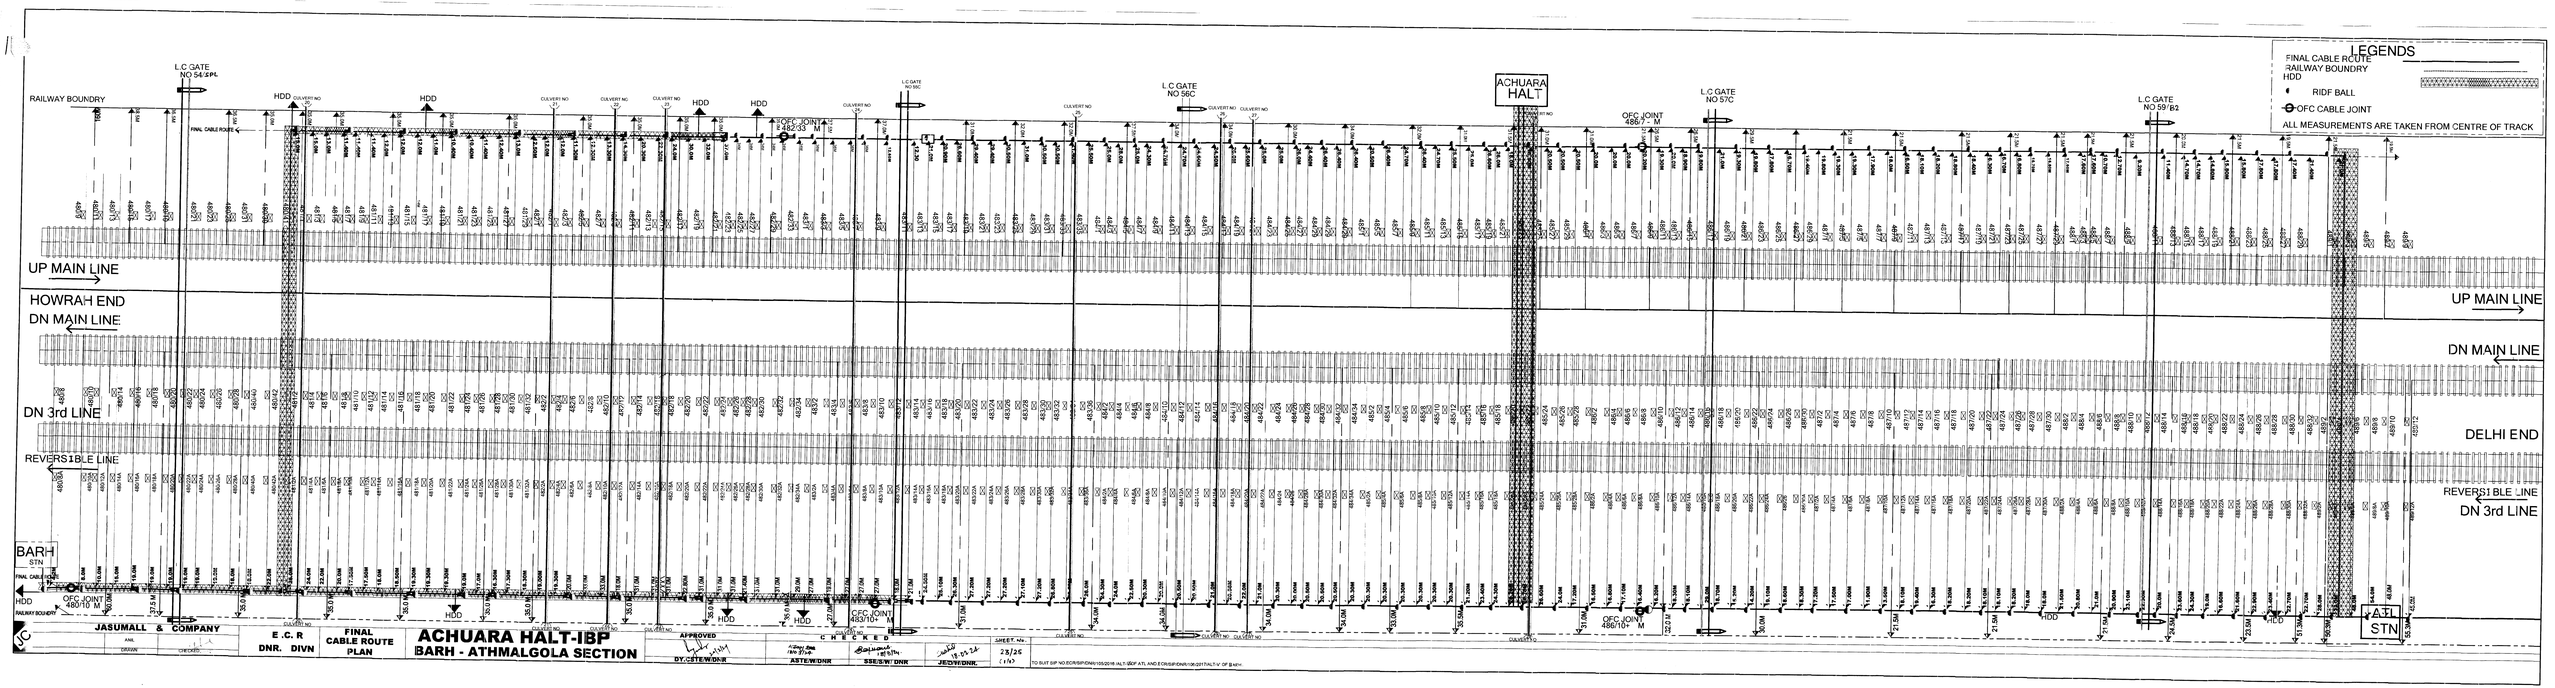
LEGENDS
FINAL CABLE ROUTE
RAILWAY BOUNDRY
HDD
RIDF BALL
OFC CABLE JOINT
ALL MEASUREMENTS ARE TAKEN FROM CENTRE OF TRACK
RAILWAY BOUNDRY
L.C GATE NO 54/SPL
HDD
HDD
OFC JOINT 482/03 M
L.C GATE NO 56C
ACHUARA HALT
OFC JOINT 486/7+ M
L.C GATE NO 57/C
L.C GATE NO 59/B2
UP MAIN LINE
HOWRAH END
DN MAIN LINE
DN 3rd LINE
REVERSIBLE LINE
DELHI END
BARH STN
OFC JOINT 480/10 M
OFC JOINT 485/10+ M
OFC JOINT 486/10+ M
A/L STN
JASUMALL & COMPANY
E.C.R
DNR. DIVN
FINAL CABLE ROUTE PLAN
ACHUARA HALT-IBP
BARH - ATHMALGOLA SECTION
APPROVED
DY.CETE/W/DNR
CHECKED
ASTE/W/DNR
SSE/S&W/DNR
JE/D/W/DNR.
SHEET No. 28/26
TO SUIT SIP NO.ECR/SIP/DNR/103/2018 (ALT-I)SOF ATL AND ECR/SIP/DNR/136/2017(ALT-V) OF BARH