




ATHMARGOLA

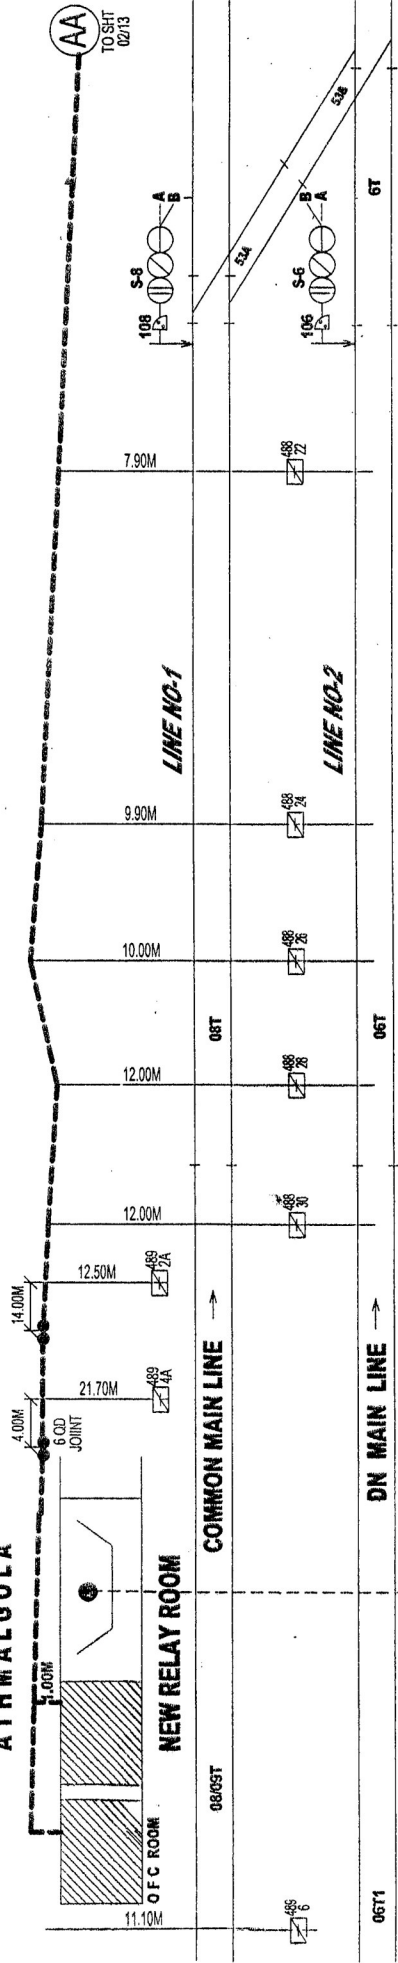


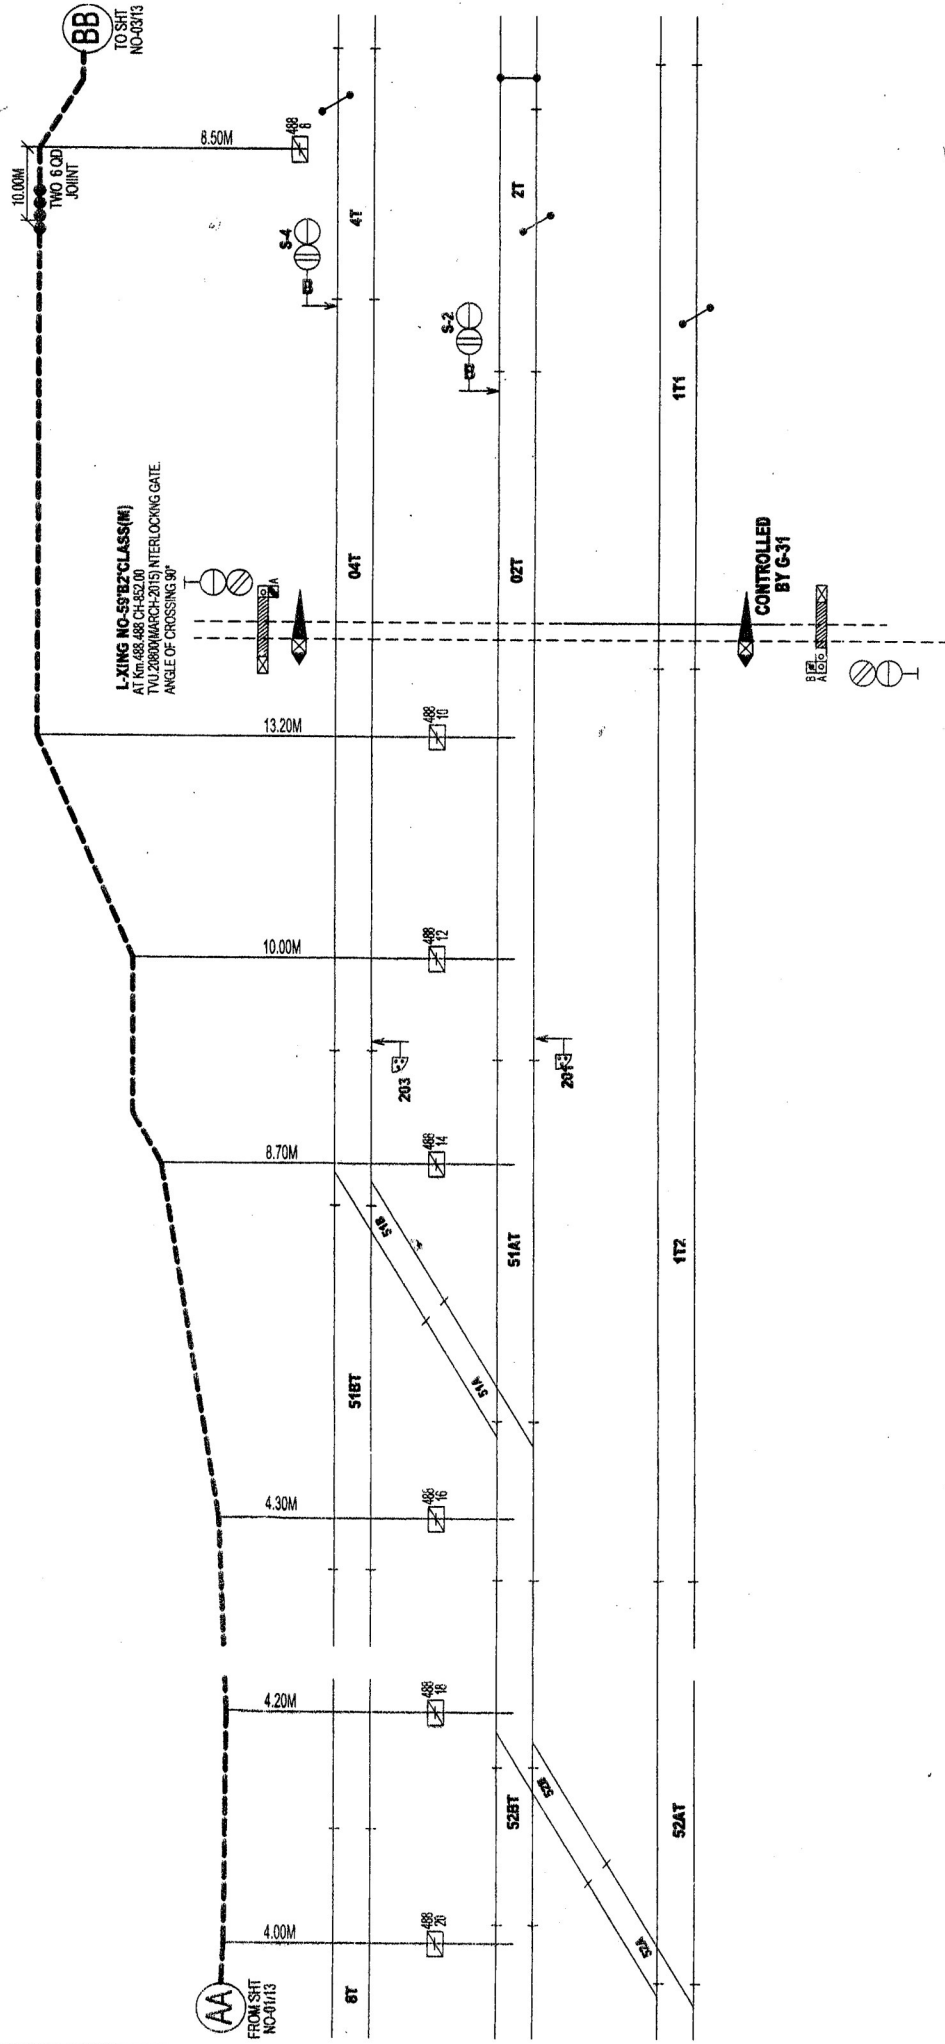


PARAM MARUTI (JV). KOLKATA		E.C.R		CABLE ROUTE PLAN GQD & OFC (ATL - BARI)		APPROVED		CHECKED		SHT NO.	
YOGENDRA		DANAPUR . DIVN				D.CSTEC/DNR		DSTEC/DNR		02/13	
DRAWN						D.CSTEC/DNR		SSE/TEC/DNR		SSE/DNR	

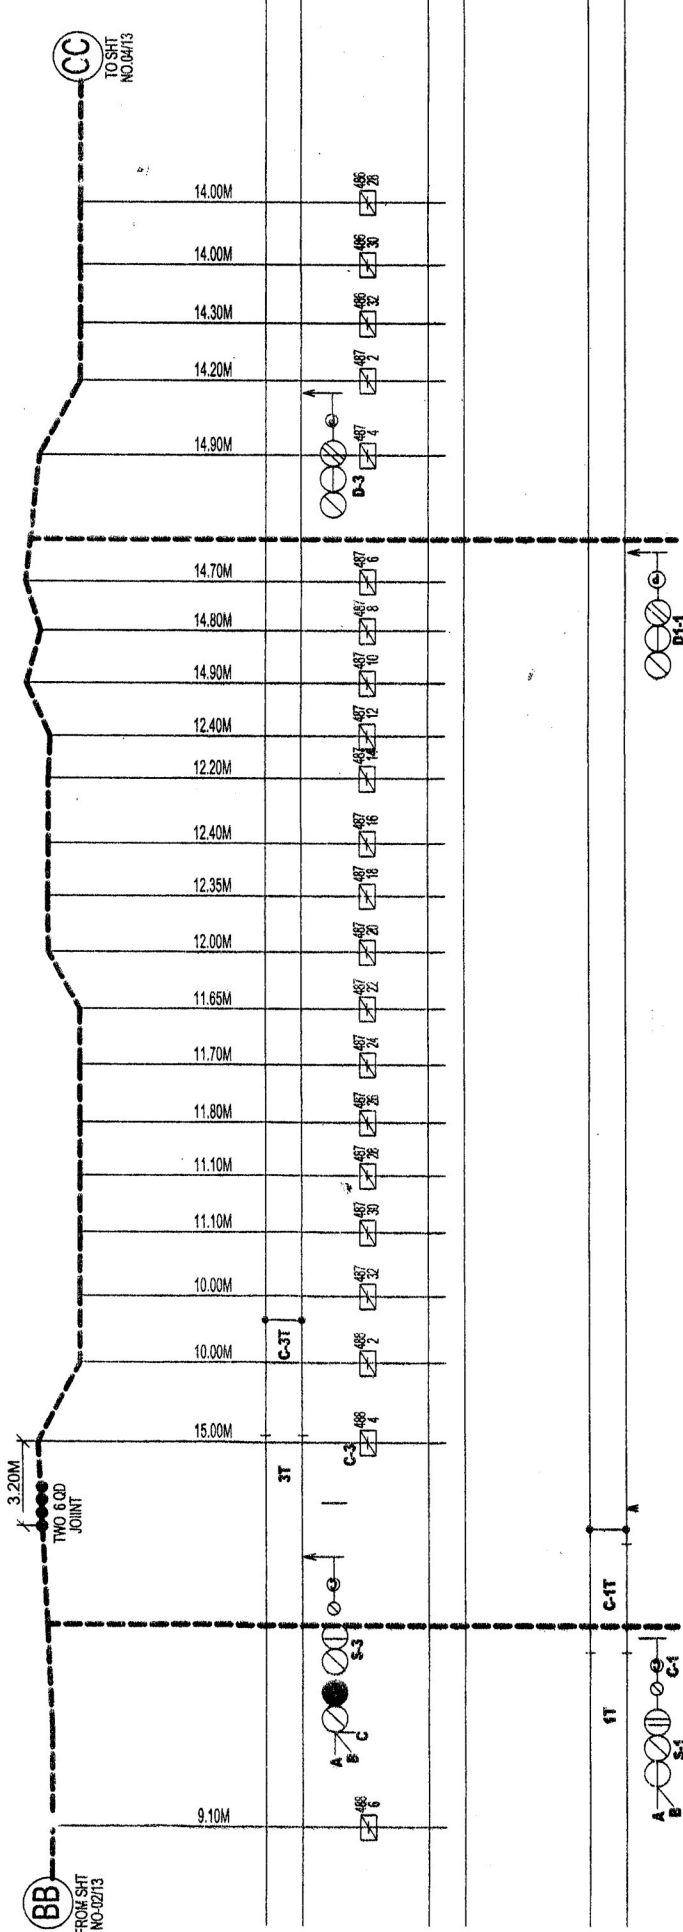

PARAM MARUTI (JV). KOLKATA	E. C. R.		CABLE ROUTE PLAN 6QD & OFC (ATL. BARK)		APPROVED		CHECKED		SHT NO.	
	YOGENDRA	CHECKED	DANAPUR. DIVN		D/CSTE/CONR		SSE/TELE/CONR		03/13	
DRAWN					D/STE/CONR		SSE/TELE/CONR		SSE/CONR	

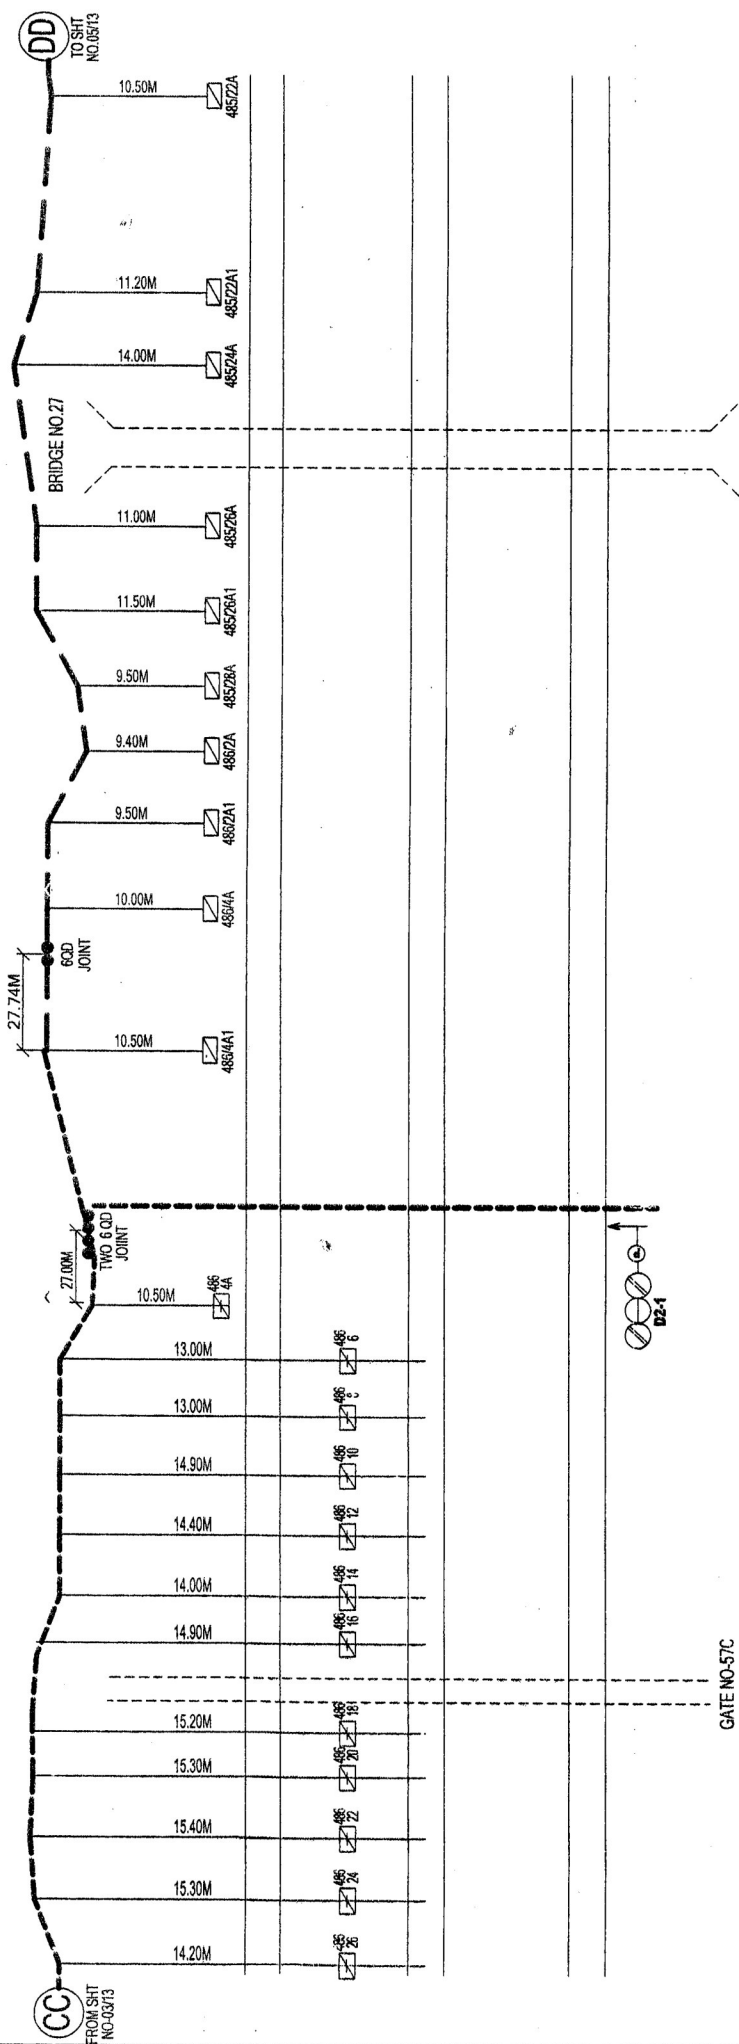


PARAM MARUTI (JV). KOLKATA		E.C.R DANAPUR. DIVN		CABLE ROUTE PLAN 60D & OFC (ATL. BARRH)		CHECKED APPROVED		SHT NO. 0413	
YOGENDRA DRAWN	8 CHECKED					DSTE/CDNR DSTE/CDNR		SSTE/CDNR SSTE/CDNR	

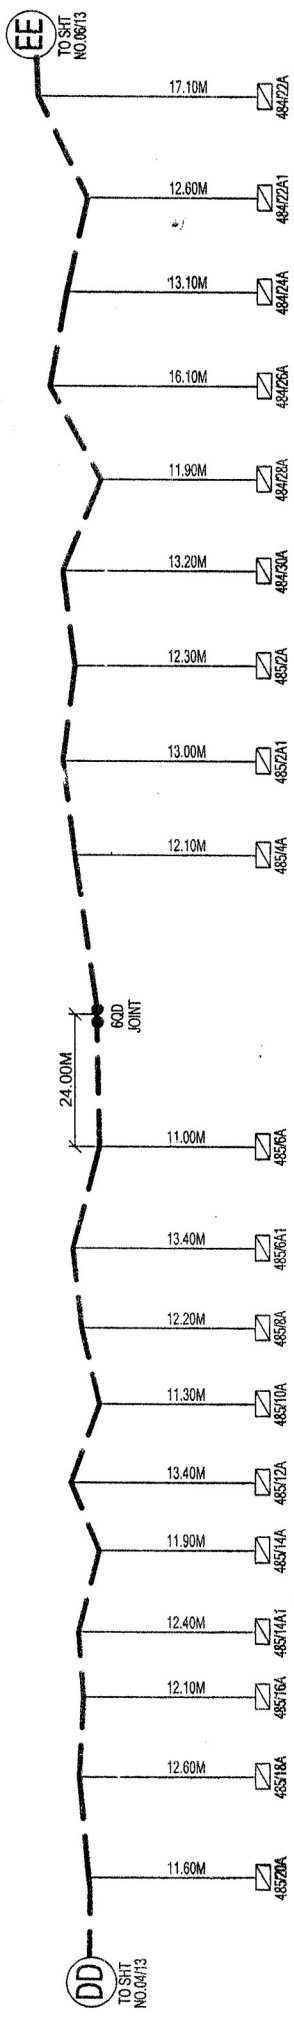

ACHUARA HALT

PARAM MARUTI (IV). KOLKATA		E.C.R. DANAPUR, DIVN		CABLE ROUTE PLAN 60D & OFC (ATL - BARI)		APPROVED <i>[Signature]</i> Dy: CTE/CNR		CHECKED <i>[Signature]</i> DSTE/CNR		SHT NO. 05/13	
YOGENDRA	8							<i>[Signature]</i> SSE/TELE/CNR			
DRAWN	CHECKED										

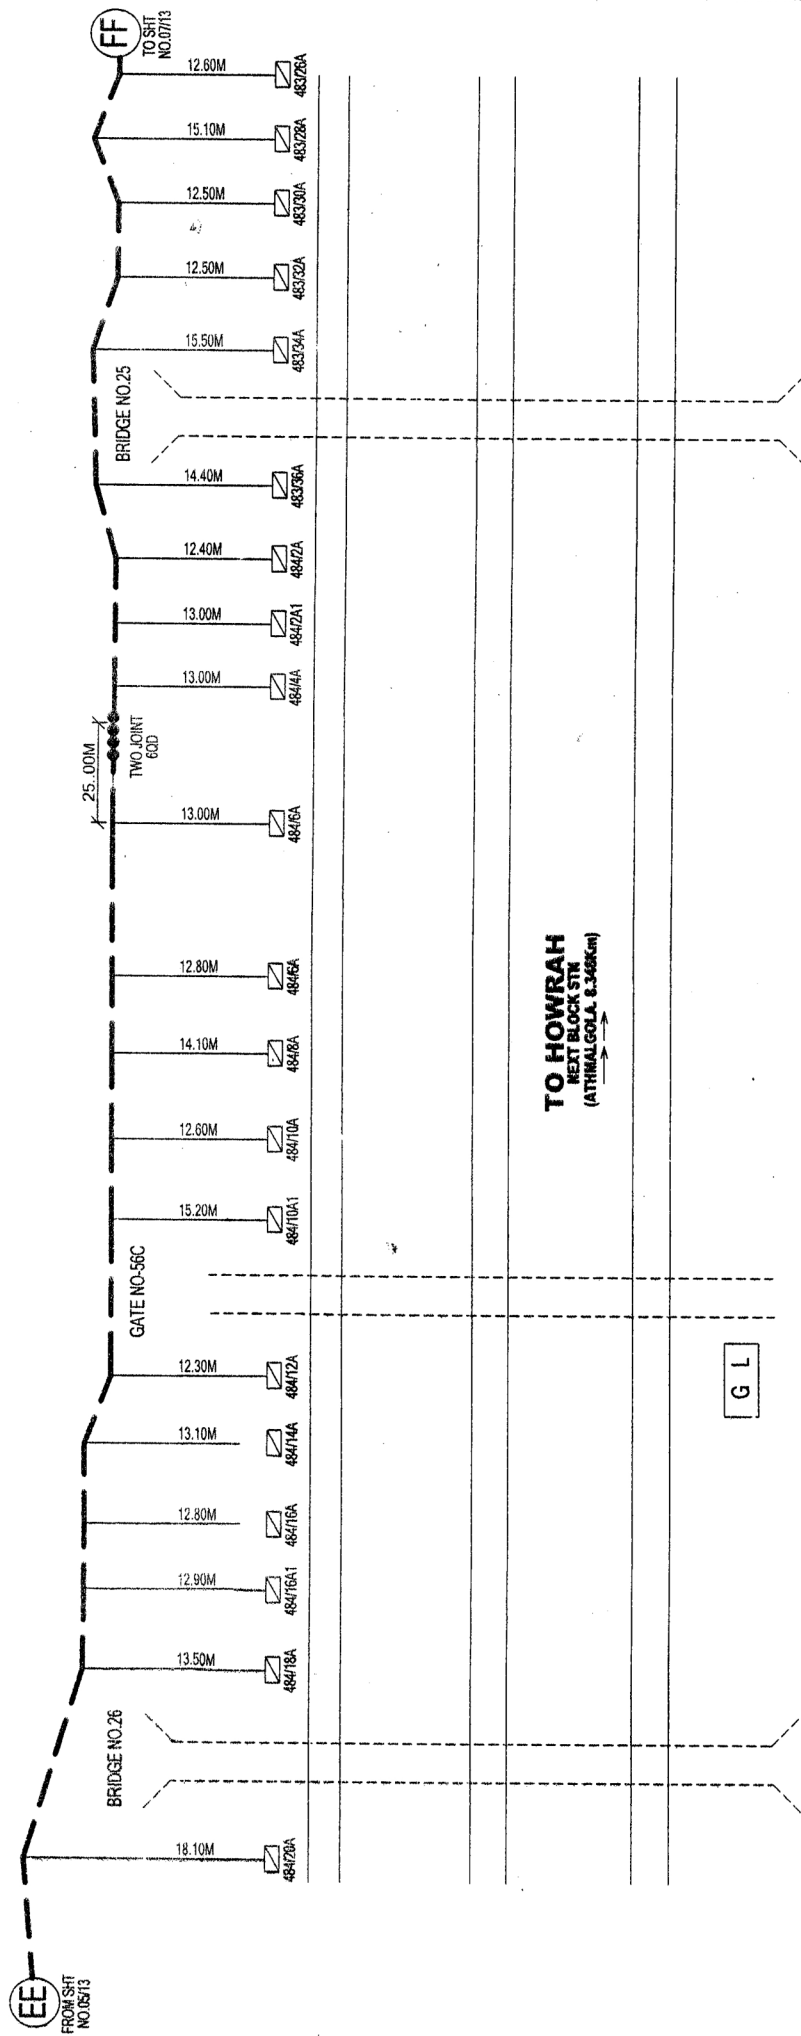

PARAM MARUTI (JV). KOLKATA		E.C.R. DANAPUR. DIVN		CABLE ROUTE PLAN 6QD & 0FC (ATL. BARRH)		APPROVED	CHECKED		SHT NO.
YOGENDRA	Q.					<i>[Signature]</i>	<i>[Signature]</i>	<i>[Signature]</i>	5813
DRAWN	CHECKED					DY. CTEC/DNR	DSTE/CNR	SSE/TELEC/DNR	

LIVING NO. 54572
CLASS SP. (MANNED)
TULU 11200 (N. 112010)
Km 480.472 FROM HWH
ANGLE OF CROSSING 90°
CH-312.00M

G L

208
E-57

9T

08T

09T1

A-5
E-5
S-5
109

58T

06T3

06T2

65H-303

5T

05T

S-5
105

7T

07T

S-7
107

48031

48027

48023

48021

48019

48017

48015

HH

FROM SHT
NO. 08T3

10M

5.00M

5.00M

5.00M

5.00M

2.00M

2.00M

1.00M

6 QD
JOINT

13.00M

CABLE DUCT

JJ

TO SHT
NO. 09T3

CONTROLLED BY G-31

PARAM HARUTI (JV).
KOLKATA

YOENDRA

DRAWN

E.C.R.

DANAPUR, DIVN

CABLE ROUTE PLAN
6 QD & OFC
(ATL. BARNH)

APPROVED

CHECKED

SSE/TELECOM

DST/COM


SSE/TELECOM

SHT NO.



08-13

LXING NO.531(S/P/E
CLASS SPT (MANNED)
CH-287.50 WIDTH 1.5M
TUV 10322 BMAH-2015
ANGLE OF CROSSING AT Km.47/727-29

ADV STR CUM GATE DIST
OF REVERSIBLE LINE
S-4

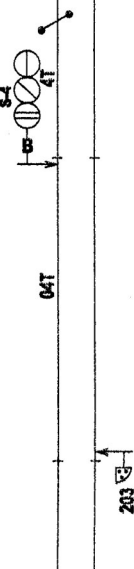

ADV STR CUM GATE DIST
OF MAIN LINE
S-2

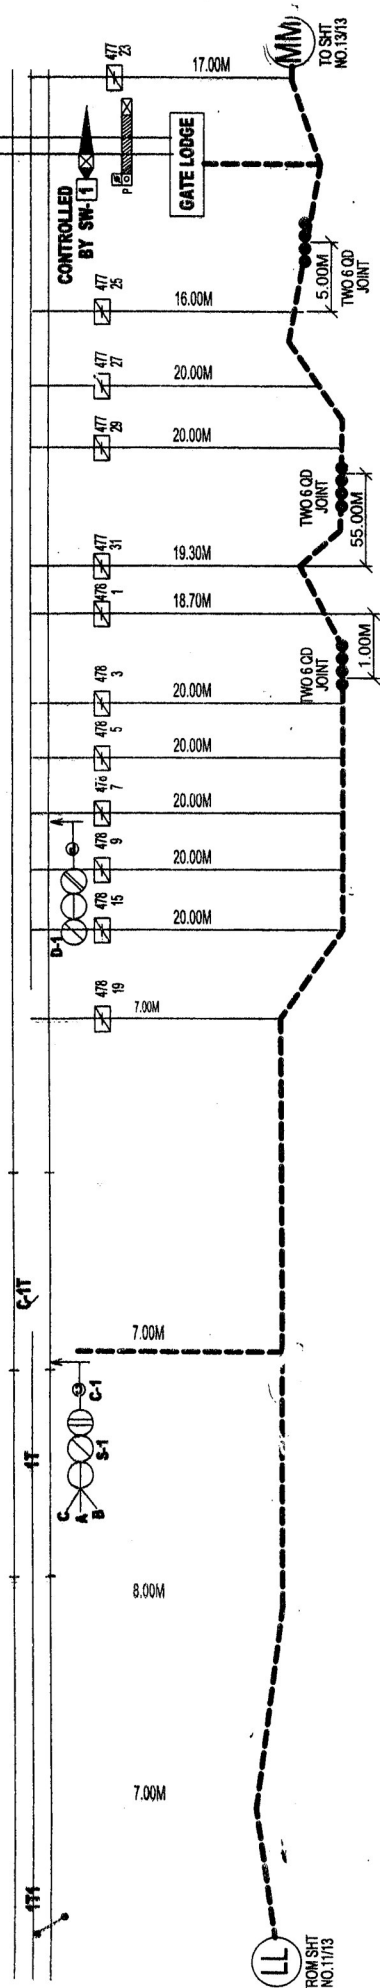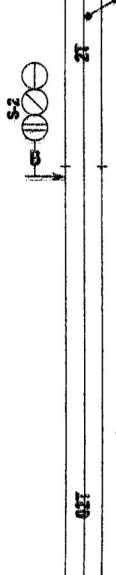

PARAM MARUTI (JV).

KOLKATA

YOCENDRA

DRAWN

E.C.R

DANAPUR. DIVK

CABLE ROUTE PLAN
6QD & OFC
(ATL - BARRH)

APPROVED

Checked

Checked

SHT NO.

12/12

SSE/EOCDNR

DSTECODNR

Dy. CSTECODNR

SSE/EOCDNR


DANAPUR. DIVK

CHECKED

↑ ↓

HOWRAH END

(TO MOKAMA AT Km.454.36 FROM HWY) FOR MAIN LINE
NEXT BLOCK STN.PUNARAKH(10.24Km) FOR NTPC LINE

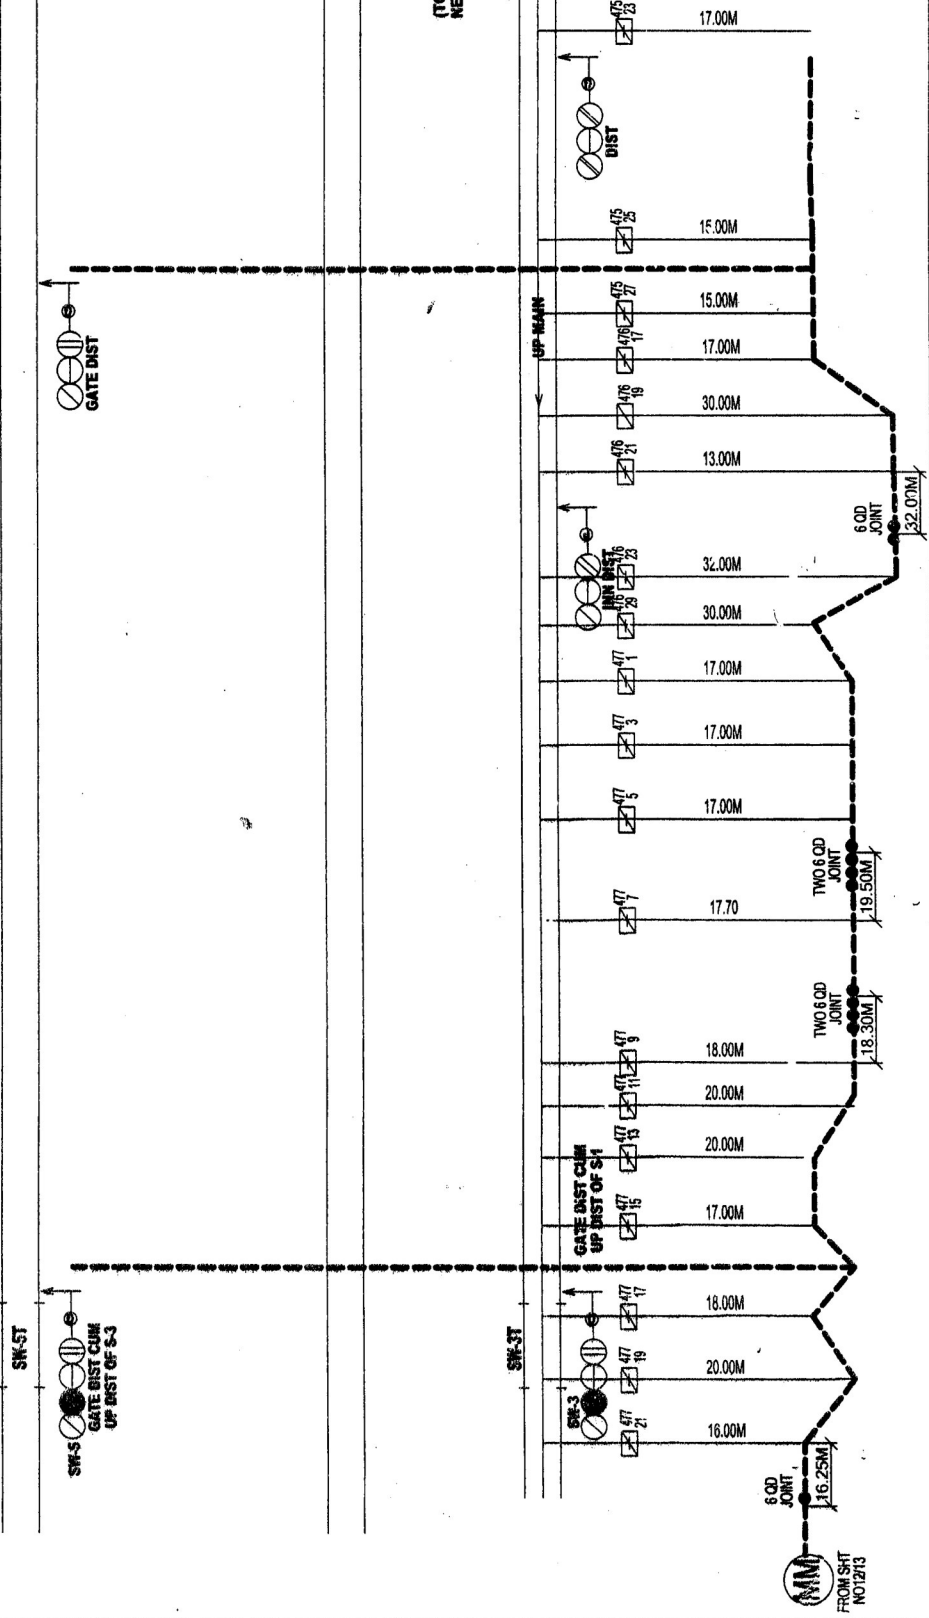

PARAM MARUTI (JV).

KOLKATA

YUGENDUNA

CHECKED

DANAPUR. DIVN

CABLE ROUTE PLAN
60D & DEC

(H2V8-71Y)

APPROVED

32

SSE/TELECOMNR

SSS/DRG/DNR

SHIT NO

13/13