


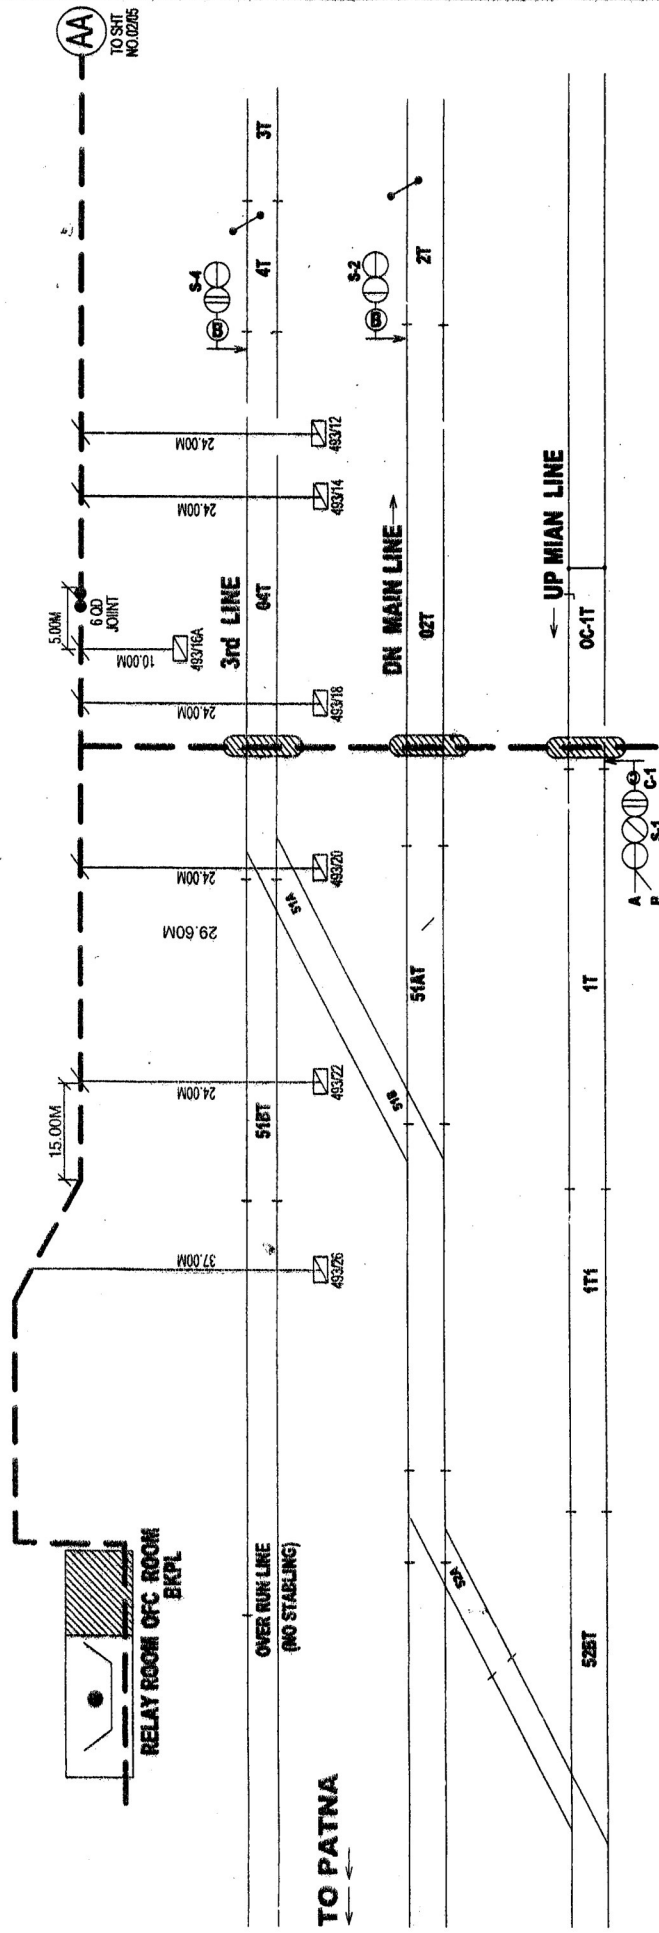

PARAM MARUTI (JV).
KOLKATA

YOGENRA
DRAWN

CHECKED


E.C.R
DANAPUR. DIVN

CABLE ROUTE PLAN
60D & OFC
(BKPL - ATL)


APPROVED
DY/STEC/CONR

CHECKED
SSE/TELECONR
DSTE/CONR

SHT NO.
01/05

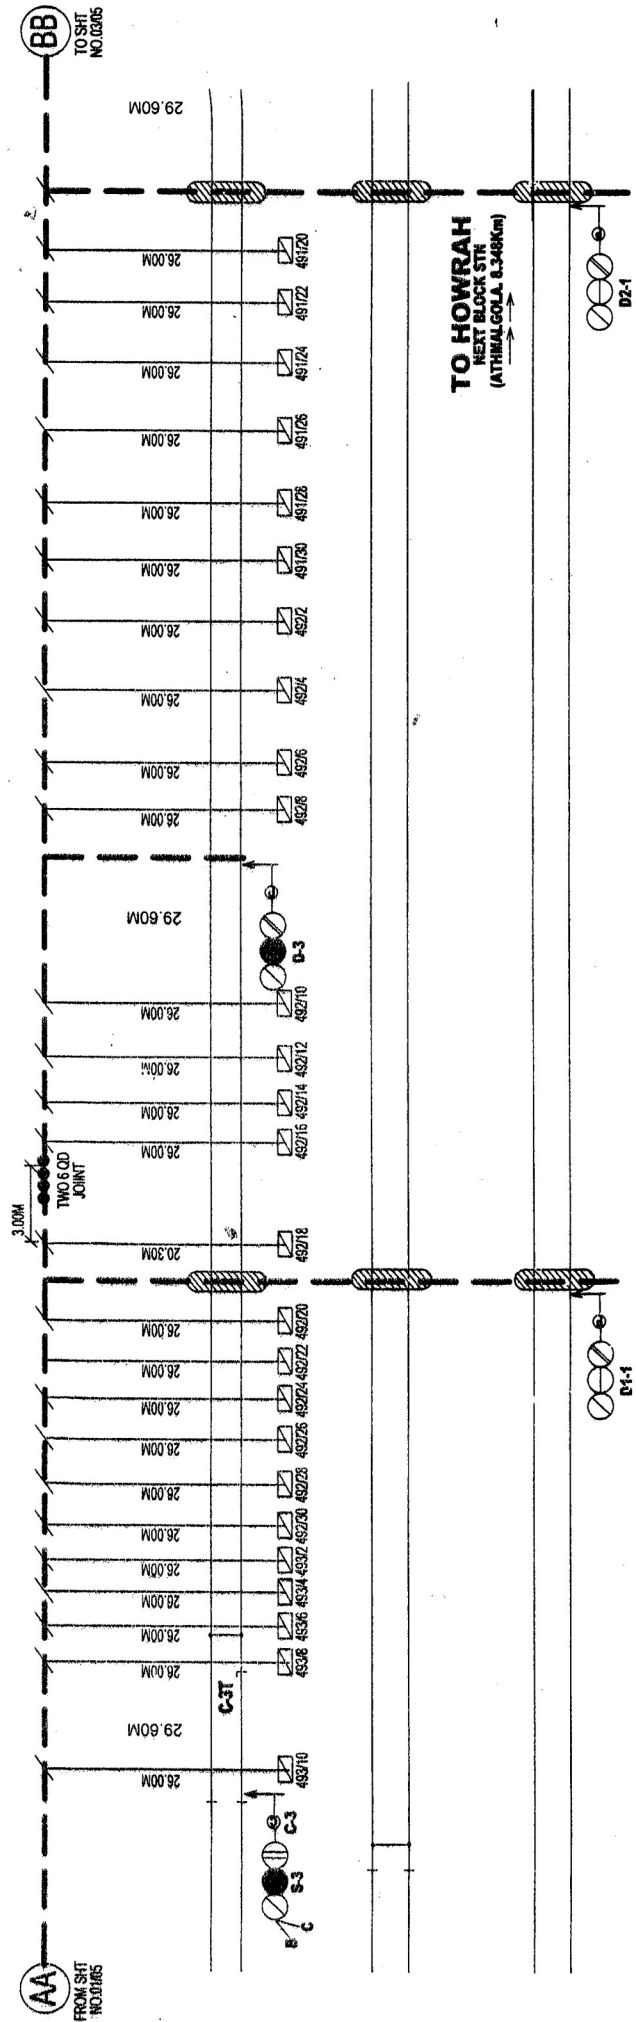


PARAM MARUTI (JV). KOLKATA YOGEN RA DRAWN	E.C.R. DANAPUR, DIVN	CABLE ROUTE PLAN GOD & OFC (BKPL - ATL)		APPROVED 	CHECKED 		SHIT NO. 0235
		DYSTEC/CONR	DYSTEC/CONR	SSET/TELE/CONR	SSET/DR/CONR		

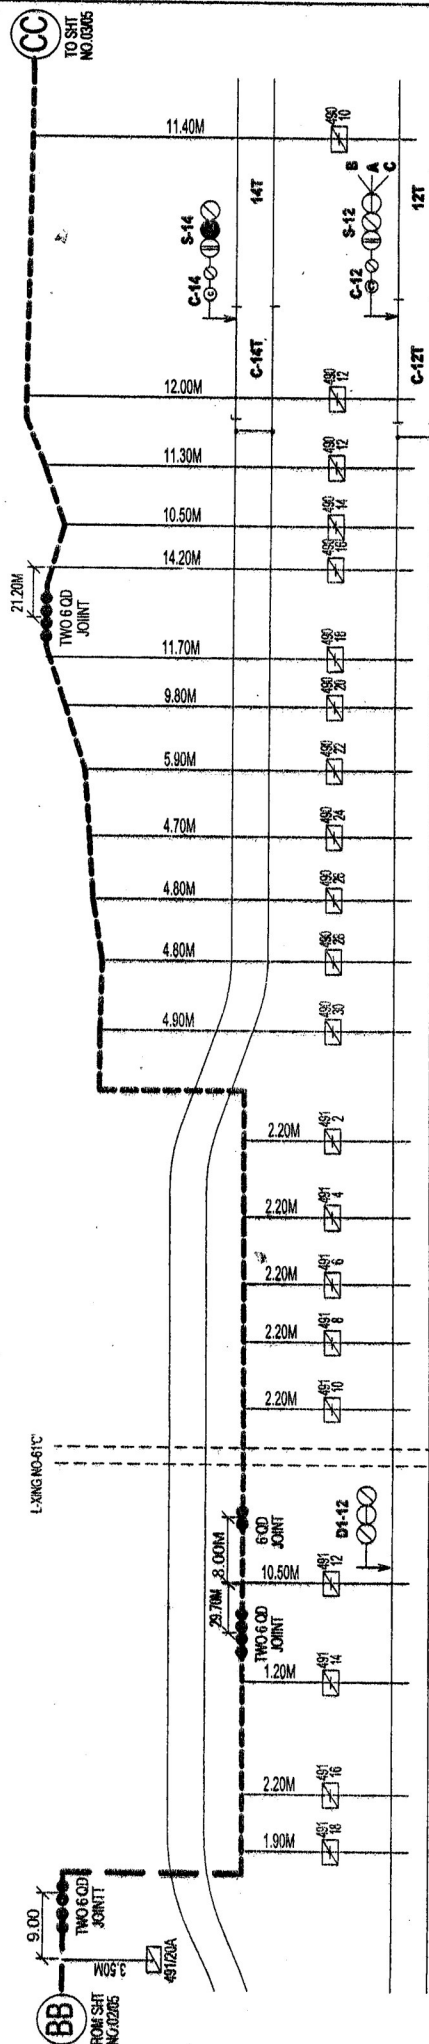

JAY PRAKASH
MAHULIHALT

PARAM MARUTI (JV). KOLKATA		E.C.R		CABLE ROUTE PLAN 6CD & OFC (BKPL - ATL)		APPROVED	CHECKED		SHT NO.
YOGENRA.	DRAWN	DANAPUR. DIVN				DV/CTE/DNR	DSTE/DNR	SSE/TELE/DNR	0305
CHECKED									

L-3XING NO.49610 CLASS(M)
AT Km 490.450 CH-1110.00
TALU 24877(MARCH-2015) INTERLOCKING GATE
ANGLE OF CROSSING 90°

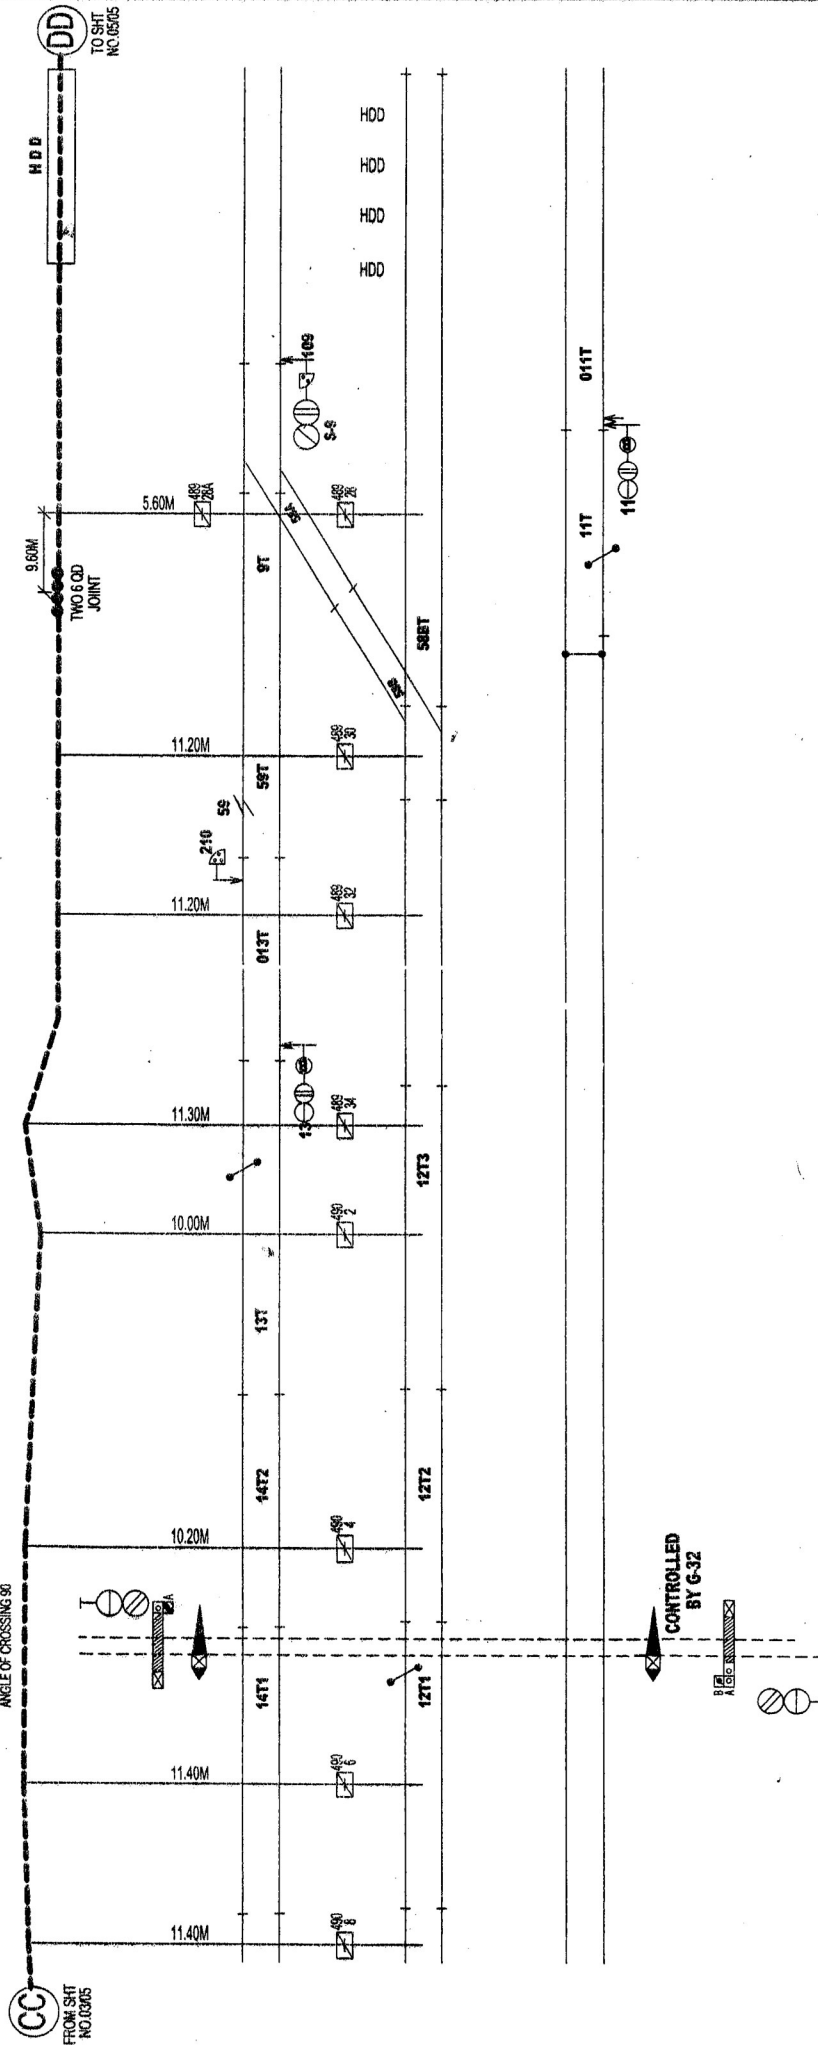

PARAM MARUTI (JV).
KOLKATA

YOGENDRA
DRAWN

CHECKED

E.C.R
DANAPUR DIVN

CABLE ROUTE PLAN
GQD & OFC
(BKPL - ATL)

APPROVED
DY/CTE/CDNR

DIST/CDNR

SS/TELE/CDNR

SS/DR/CDNR

SHT NO.
04/05

