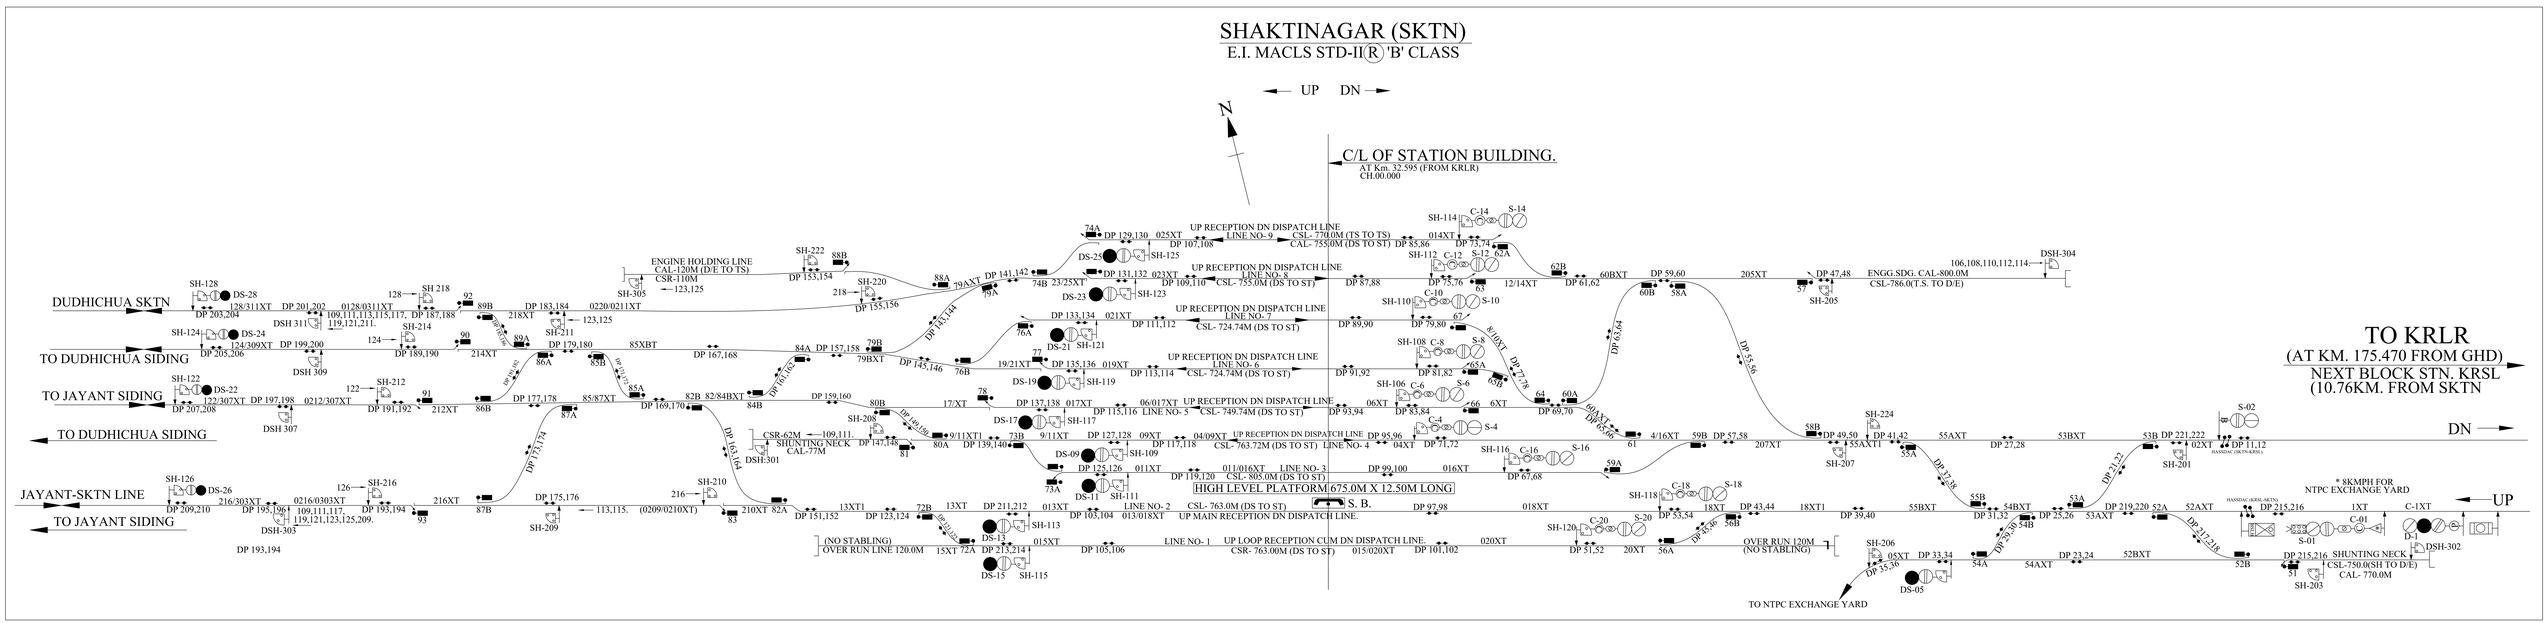

SHAKTINAGAR (SKTN)
E.I. MACLS STD-II(R) 'B' CLASS
UP
DN
N
C/L OF STATION BUILDING.
AT Km. 32.595 (FROM KRLR)
CH.00.000
TO KRLR
(AT KM. 175.470 FROM GHD)
NEXT BLOCK STN. KRSL
(10.76KM. FROM SKTN
DUDHICHUA SKTN
TO DUDHICHUA SIDING
TO JAYANT SIDING
TO DUDHICHUA SIDING
JAYANT-SKTN LINE
TO JAYANT SIDING
UP RECEPTION DN DISPATCH LINE LINE NO- 9 CSL- 770.0M (TS TO TS) CAL- 755.0M (DS TO ST)
UP RECEPTION DN DISPATCH LINE LINE NO- 8 CSL- 755.0M (DS TO ST)
UP RECEPTION DN DISPATCH LINE LINE NO- 7 CSL- 724.74M (DS TO ST)
UP RECEPTION DN DISPATCH LINE LINE NO- 6 CSL- 724.74M (DS TO ST)
UP RECEPTION DN DISPATCH LINE LINE NO- 5 CSL- 749.74M (DS TO ST)
UP RECEPTION DN DISPATCH LINE LINE NO- 4 CSL- 763.72M (DS TO ST)
UP RECEPTION DN DISPATCH LINE LINE NO- 3 CSL- 805.0M (DS TO ST)
HIGH LEVEL PLATFORM 675.0M X 12.50M LONG
S. B.
LINE NO- 2 CSL- 763.0M (DS TO ST)
UP MAIN RECEPTION DN DISPATCH LINE.
UP LOOP RECEPTION CUM DN DISPATCH LINE.
LINE NO- 1 CSR- 763.00M (DS TO ST)
ENGINE HOLDING LINE CAL-120M (D/E TO TS) CSR-110M
(NO STABLING) OVER RUN LINE 120.0M
SHUNTING NECK CAL-77M
CSR-62M
OVER RUN 120M (NO STABLING)
TO NTPC EXCHANGE YARD
* 8KMPH FOR NTPC EXCHANGE YARD
ENGG.SDG. CAL-800.0M
CSL-786.0(T.S. TO D/E)
SHUNTING NECK
CSL-750.0(SH TO D/E)
CAL- 770.0M