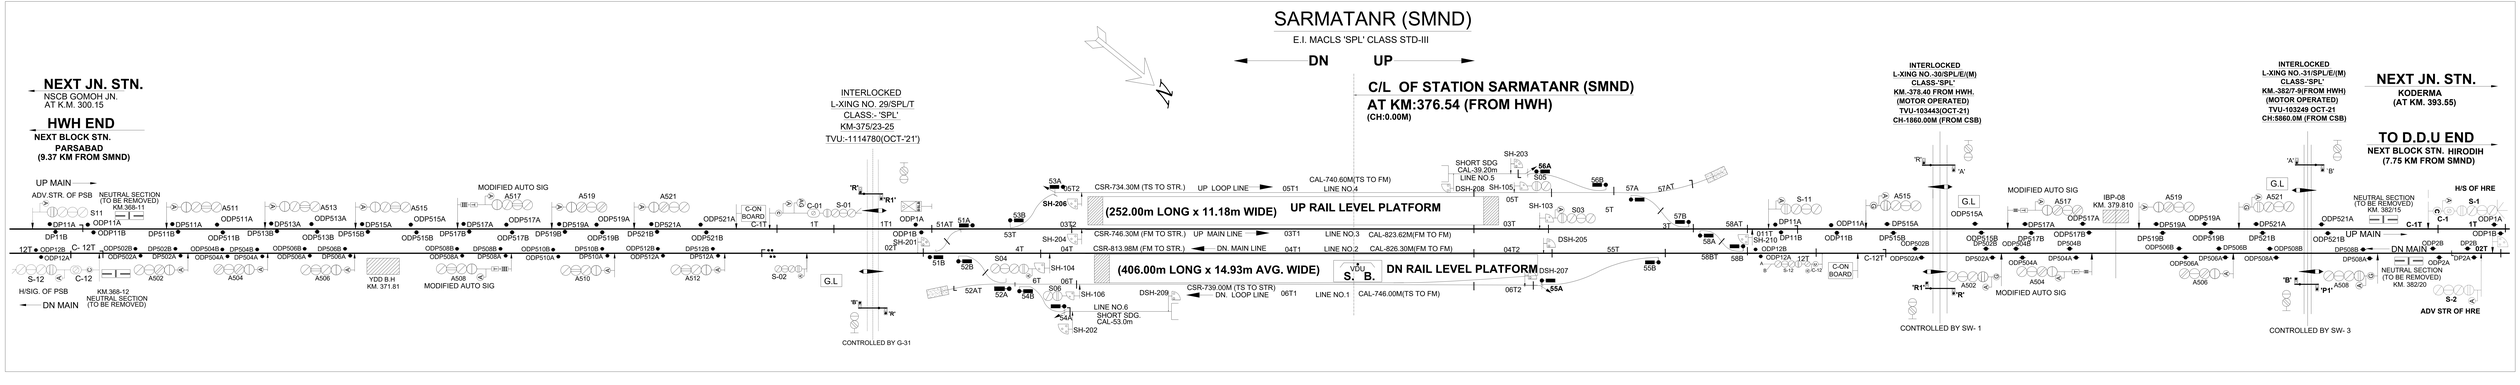
SARMATANR (SMND)
E.I. MACLS 'SPL' CLASS STD-III
DN
UP
C/L OF STATION SARMATANR (SMND)
AT KM:376.54 (FROM HWH)
(CH:0.00M)
NEXT JN. STN.
NSCB GOMOH JN.
AT K.M. 300.15
HWH END
NEXT BLOCK STN.
PARSABAD
(9.37 KM FROM SMND)
UP MAIN
ADV.STR. OF PSB
NEUTRAL SECTION (TO BE REMOVED) KM.368-11
H/SIG. OF PSB
DN MAIN
KM.368-12 NEUTRAL SECTION (TO BE REMOVED)
INTERLOCKED L-XING NO. 29/SPL/T CLASS:- 'SPL' KM-375/23-25 TVU:-1114780(OCT-'21')
CONTROLLED BY G-31
(252.00m LONG x 11.18m WIDE)
UP RAIL LEVEL PLATFORM
(406.00m LONG x 14.93m AVG. WIDE)
DN RAIL LEVEL PLATFORM
S. B.
CSR-734.30M (TS TO STR.)
UP LOOP LINE
CAL-740.60M(TS TO FM)
LINE NO.4
CSR-746.30M (FM TO STR.)
UP MAIN LINE
LINE NO.3
CAL-823.62M(FM TO FM)
CSR-813.98M (FM TO STR.)
DN. MAIN LINE
LINE NO.2
CAL-826.30M(FM TO FM)
CSR-739.00M (TS TO STR)
DN. LOOP LINE
LINE NO.1
CAL-746.00M(TS TO FM)
SHORT SDG. CAL-39.20m
LINE NO.5
SHORT SDG. CAL-53.0m
LINE NO.6
MODIFIED AUTO SIG
YDD B.H KM. 371.81
MODIFIED AUTO SIG
INTERLOCKED L-XING NO.-30/SPL/E/(M) CLASS-'SPL' KM.-376.40 FROM HWH. (MOTOR OPERATED) TVU-103443(OCT-21) CH-1860.00M (FROM CSB)
CONTROLLED BY SW- 1
MODIFIED AUTO SIG
IBP-08 KM. 379.810
MODIFIED AUTO SIG
INTERLOCKED L-XING NO.-31/SPL/E/(M) CLASS-'SPL' KM.-382/7-9(FROM HWH) (MOTOR OPERATED) TVU-103249 OCT-21 CH:5860.0M (FROM CSB)
CONTROLLED BY SW- 3
NEXT JN. STN.
KODERMA
(AT KM. 393.55)
TO D.D.U END
NEXT BLOCK STN. HIRODIH
(7.75 KM FROM SMND)
H/S OF HRE
NEUTRAL SECTION (TO BE REMOVED) KM. 382/15
NEUTRAL SECTION (TO BE REMOVED) KM. 382/20
ADV STR OF HRE
C-CON BOARD
G.L
S11
S12
S-01
S-02
S-10
S-11
S-12
C-01
C-1T
C-12T
C-12
1T
1T1
2T
2T1
3T
4T
5T
6T
6T1
6T2
03T1
03T2
04T1
04T2
05T1
05T2
51T
51AT
51A
51B
52T
52AT
52A
52B
53T
53A
53B
54T
54A
54B
55T
55A
55B
56T
56A
56B
57T
57AT
57A
57B
58T
58AT
58A
58B
V5U
V5D
'R'
'R1'
'P'
'P1'
'A'
'B'
ODP11A
ODP11B
ODP12A
ODP12B
SH-201
SH-202
SH-203
SH-204
SH-206
SH-210
SH-103
SH-104
SH-105
SH-106
DSH-205
DSH-207
DSH-208
DSH-209
S01
S02
S03
S04
S05
S06
A502
A504
A506
A508
A510
A512
A511
A513
A515
A517
A519
A521
DP11A
DP11B
DP12A
DP12B
DPS01A
DPS01B
DPS02A
DPS02B
DPS03A
DPS03B
DPS04A
DPS04B
DPS05A
DPS05B
DPS06A
DPS06B
DPS07A
DPS07B
DPS08A
DPS08B
DPS09A
DPS09B
DPS10A
DPS10B
DPS11A
DPS11B
DPS12A
DPS12B
ODP501A
ODP501B
ODP502A
ODP502B
ODP503A
ODP503B
ODP504A
ODP504B
ODP505A
ODP505B
ODP506A
ODP506B
ODP507A
ODP507B
ODP508A
ODP508B
ODP509A
ODP509B
ODP510A
ODP510B
ODP511A
ODP511B
ODP512A
ODP512B
ODP513A
ODP513B
ODP515A
ODP515B
ODP517A
ODP517B
ODP519A
ODP519B
ODP521A
ODP521B