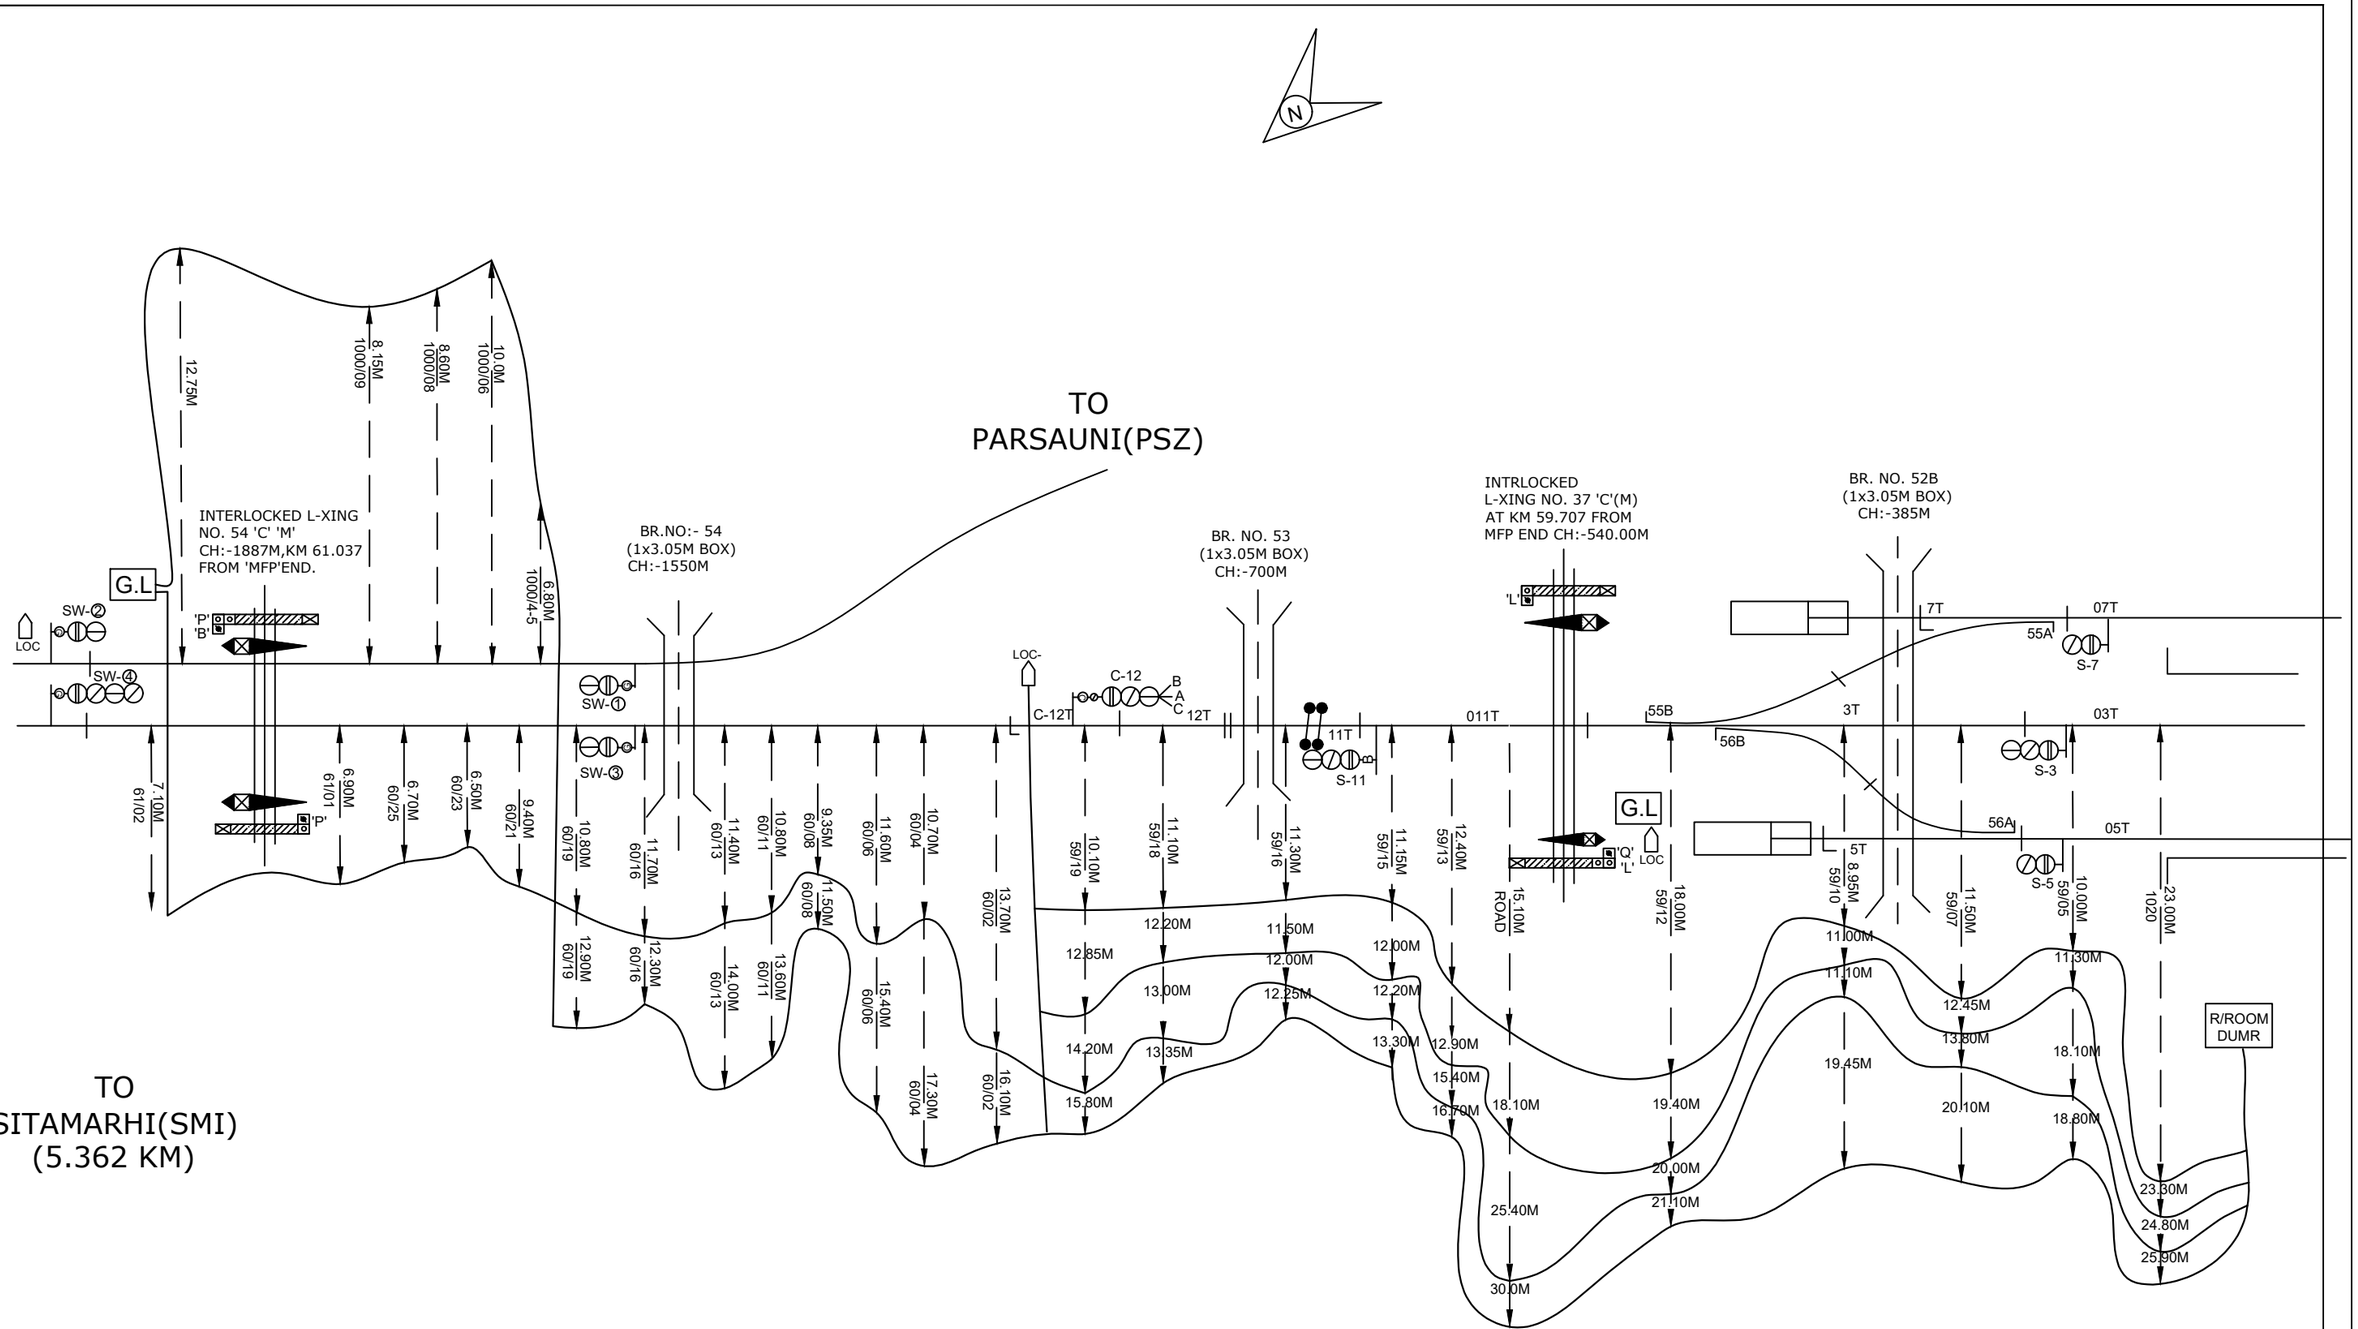

COMPLETION DRAWING

E.C.R. SAMASTIPUR DIVISION	CABLE ROUTE PLAN DUMRA	C H E C K E D			APPROVED	SHEET NO- 1/2
		UDAY SHANKAR KUMAR Digitally signed by UDAY SHANKAR KUMAR Date: 2026.03.02 12:29:57 +05'30'	VINOD KUMAR SRIVASTAVA Date: 2026.03.0 2 17:41:56 +05'30'	RAHUL KUMAR SAGAR Digitally signed by RAHUL KUMAR SAGAR Date: 2026.03.05 13:31:56 +05'30'	PANKAJ KUMAR 2026.03.05 14:59:23 +05'30'	ECR/CRP/SPJ-DUMR 440/2026
		JE/DRG/SPJ	SSE/SIG/HQ	ASTE/SPJ	SR.DSTE/SPJ	

TO SUIT SIP NO.- ECR/SIP/SPJ/440/2007 ALT-VIII

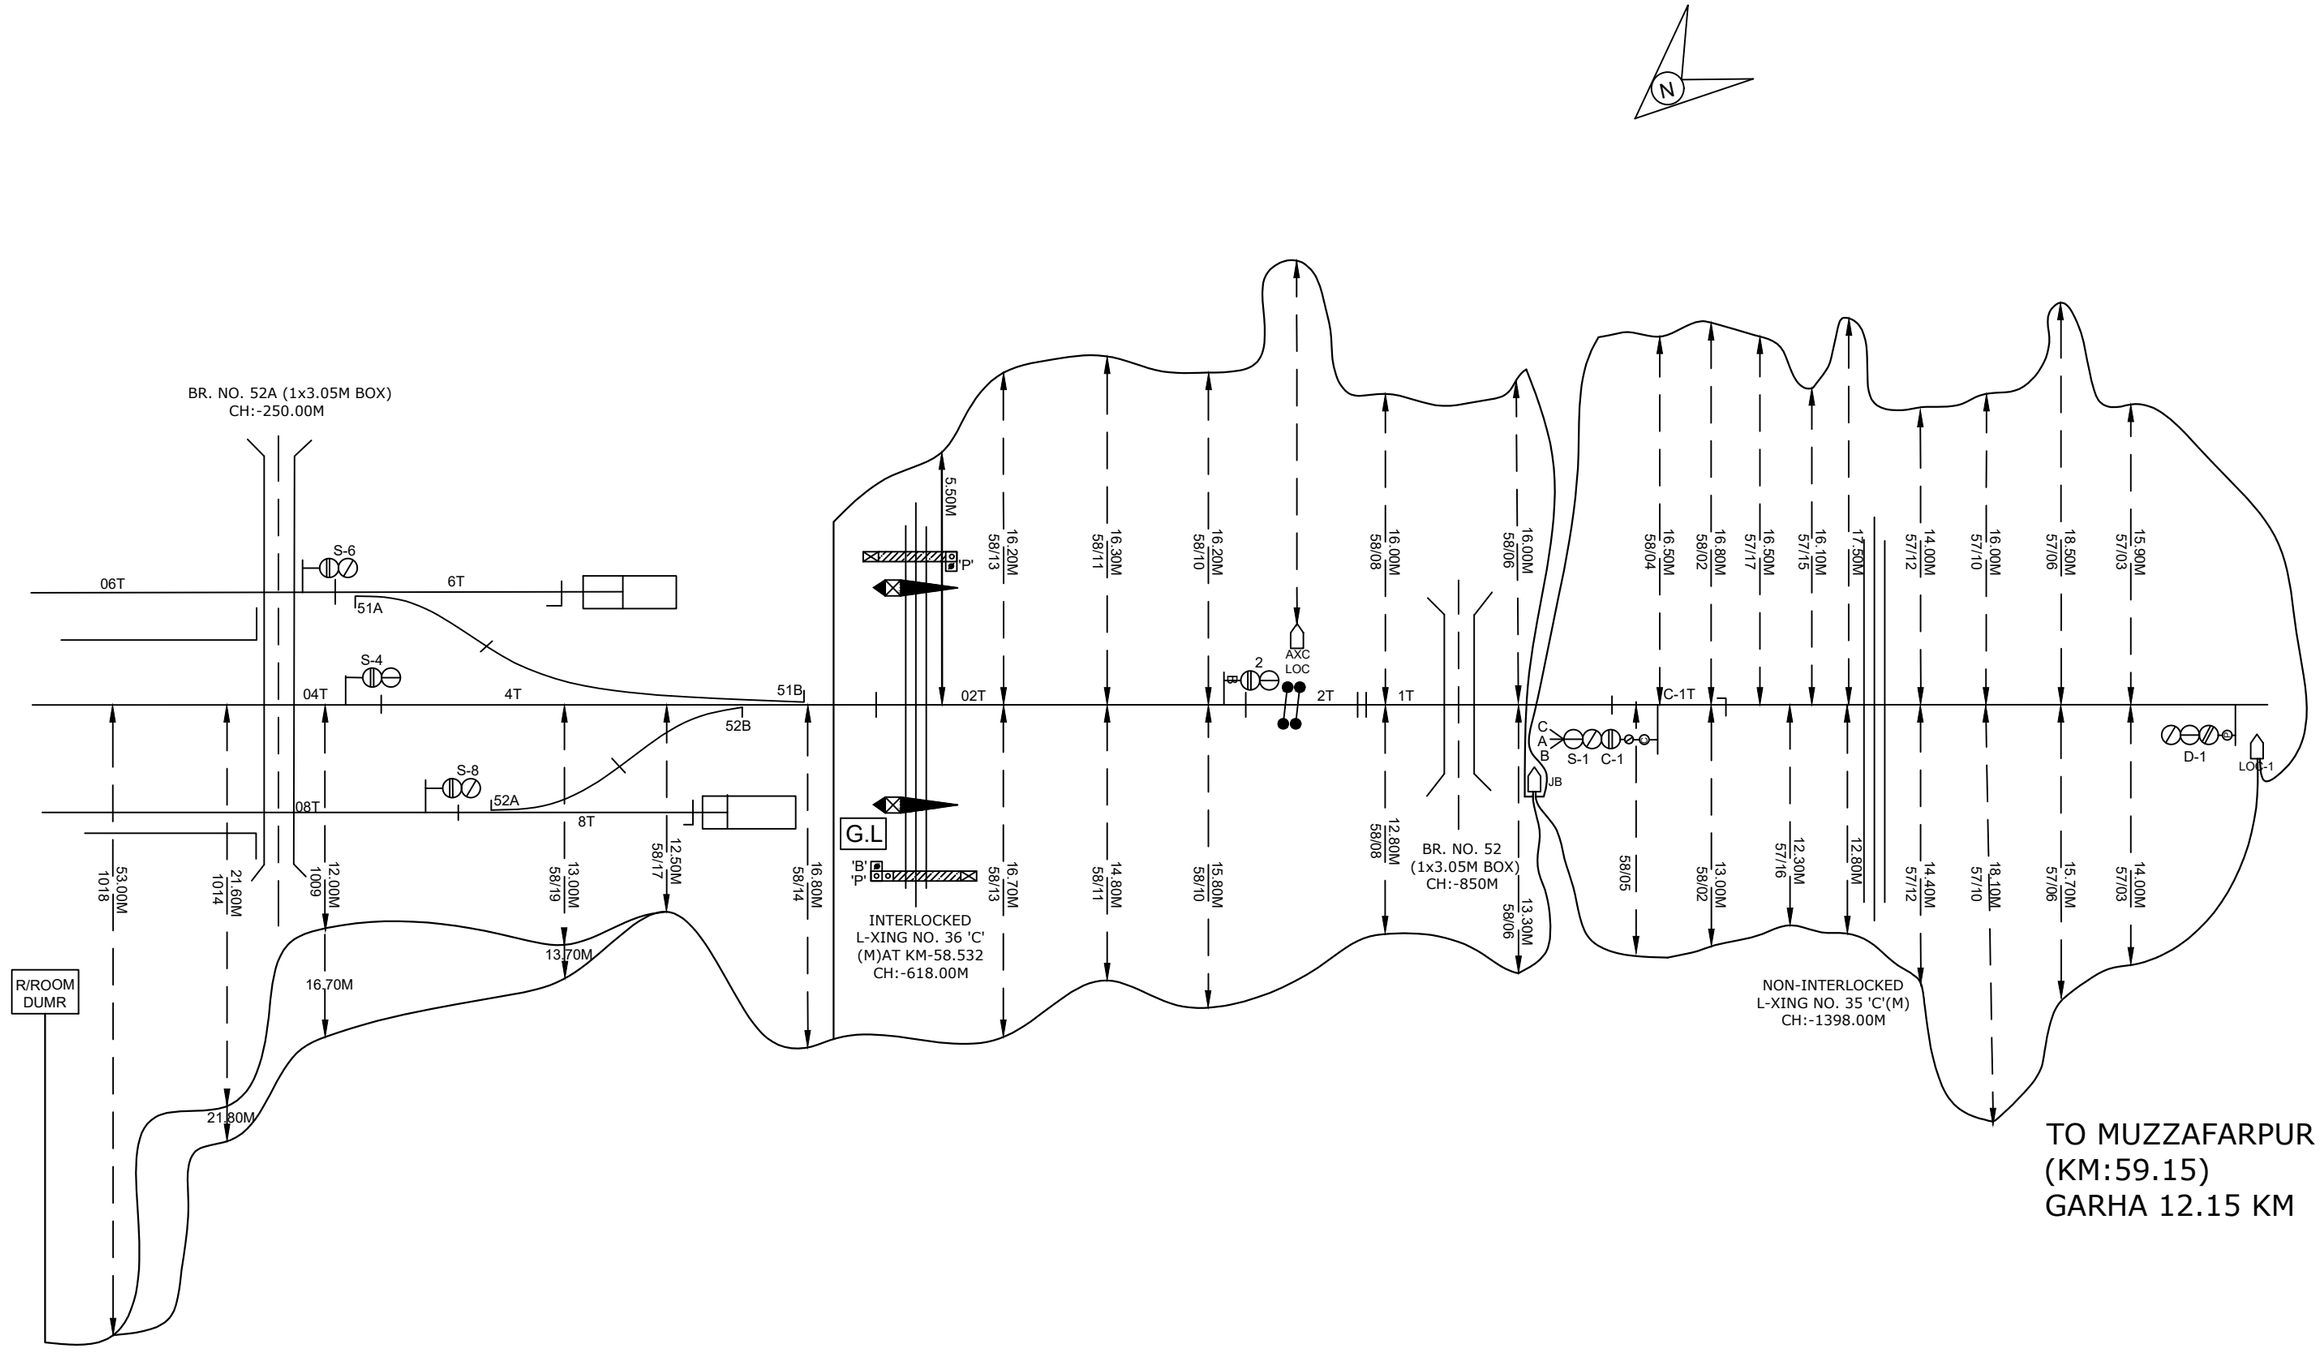

COMPLETION DRAWING

E.C.R. SAMASTIPUR DIVISION	CABLE ROUTE PLAN DUMRA	C H E C K E D			APPROVED	SHEET NO-2/2
		UDAY SHANKAR KUMAR Digitally signed by UDAY SHANKAR KUMAR Date: 2026.03.02 12:31:26 +05'30'	VINOD KUMAR SRIVASTAVA Date: 2026.03.02 17:39:43 +05'30'	RAHUL KUMAR SAGAR Digitally signed by RAHUL KUMAR SAGAR Date: 2026.03.05 13:32:58 +05'30'	PANKAJ KUMAR 2026.03.05 14:58:48 +05'30'	ECR/CRP/SPJ-DUMR 440/2026
		JE/DRG/SPJ	SSE/SIG/HQ	ASTE/SPJ	SR.DSTE/SPJ	

TO SUIT SIP NO.- ECR/SIP/SPJ/440/2007 ALT-VIII