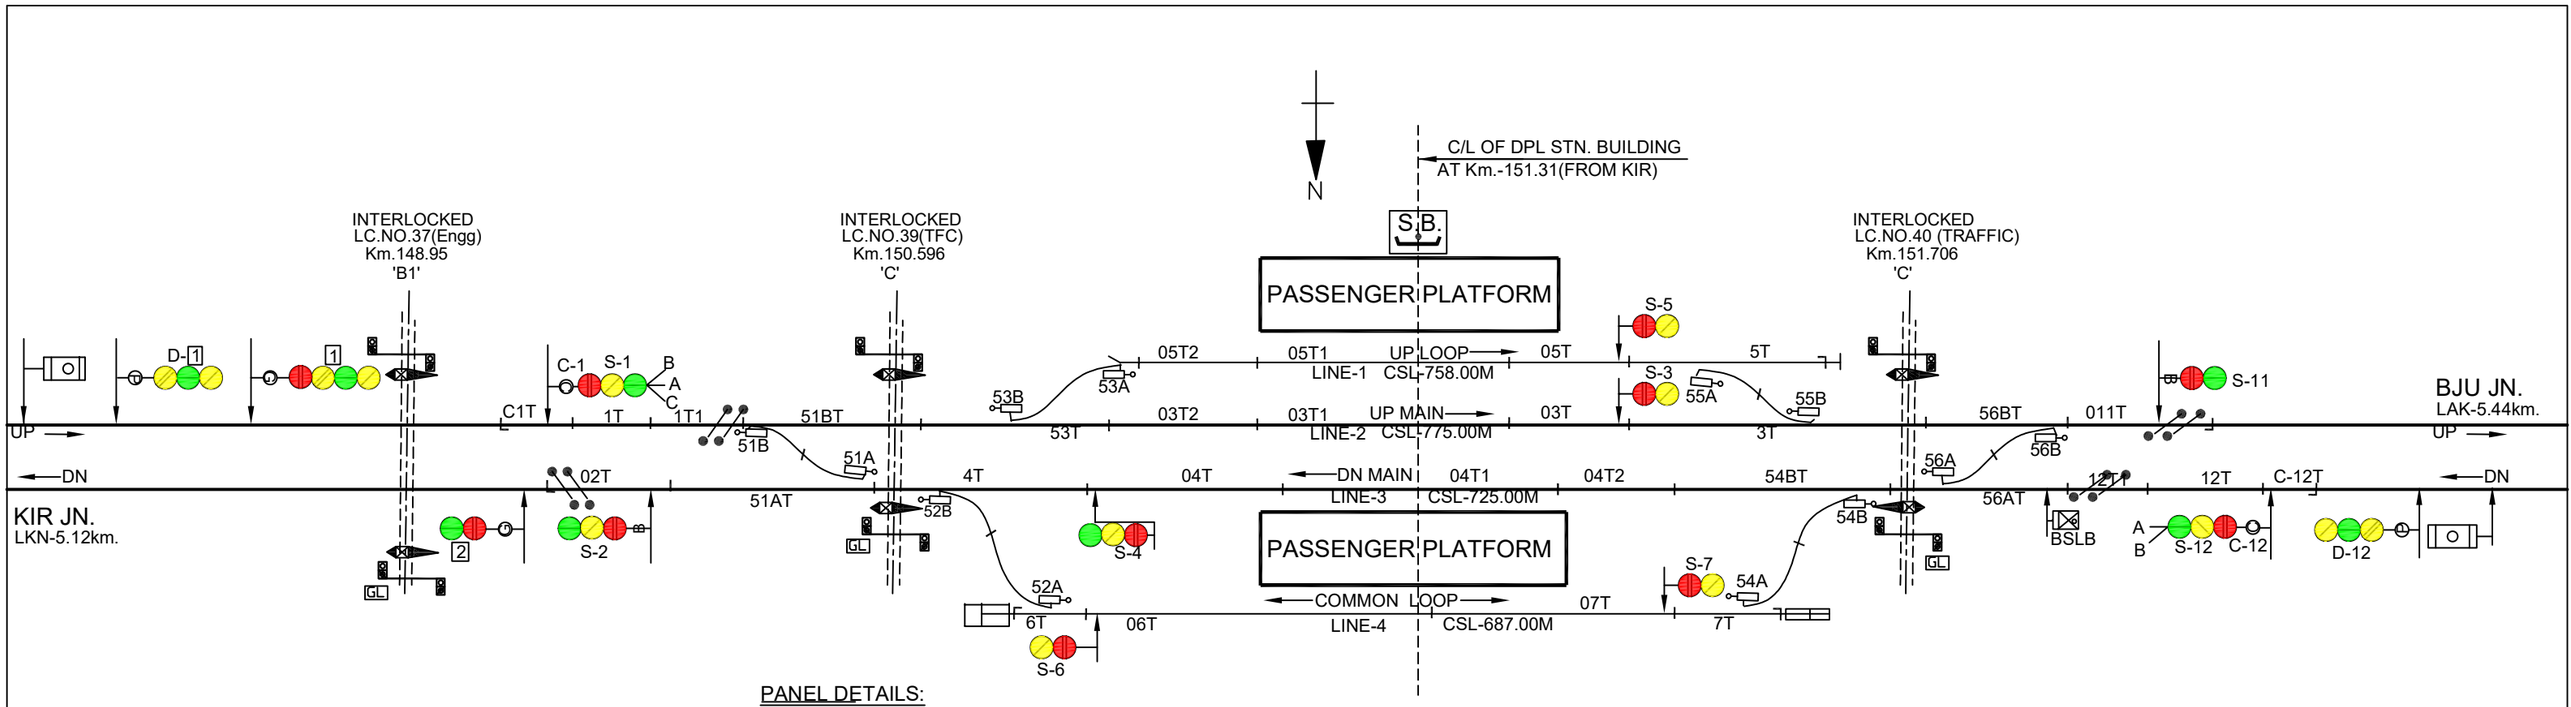

PANEL DETAILS:

MAIN SIGNAL BUTTONS: 1.2.3.4.5.6.7.11&12.
CALLING `ON` SIG. BUTTONS: C-1,C-12
POINT CONTROL BUTTONS: 51.52.53.54.55.56.
GATE CONTROL BUTTONS: G-31,G-32
CRANK HANDLE CONTROL BUTTONS: CH1.CH2.CH3.CH4.CH5.CH6.

IN PANEL ROOM

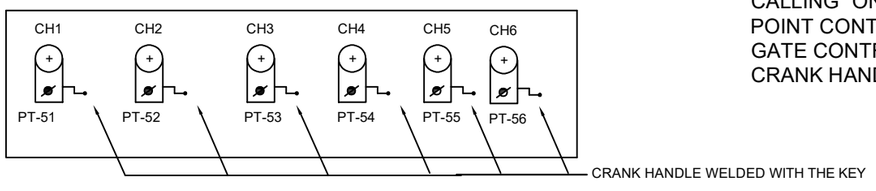

NOTE:-

1. ABSOLUTE BLOCK SYSTEM OF WORKING WITH LAKHO & LAKHMINIA
2. DL UFSBI WORKING WITH LAKHO & LAKHMINIA
3. MAGNETO TELEPHONE PROVIDED BETWEEN PANEL ROOM & GATE No. 37, 39 & 40.
4. CONTROL TELEPHONE PROVIDED IN PANEL ROOM
5. PROVISION OF EOLB & SLIDING BOOM AT L.C. NO. 37, 39 & 40.

EAST CENTRAL RAILWAY ***SON\PUR DIVISION***				STATION WORKING RULE DIAGRAM MACL STD-II CLASS-'B'	***DANAULI PHULWARIA***
	DSTE/ECR/SEE	SSE/DRG/SEE	SE/DRG/SEE	TO SUIT SIP NO. ECR/SIP/SEE/157/2023	