


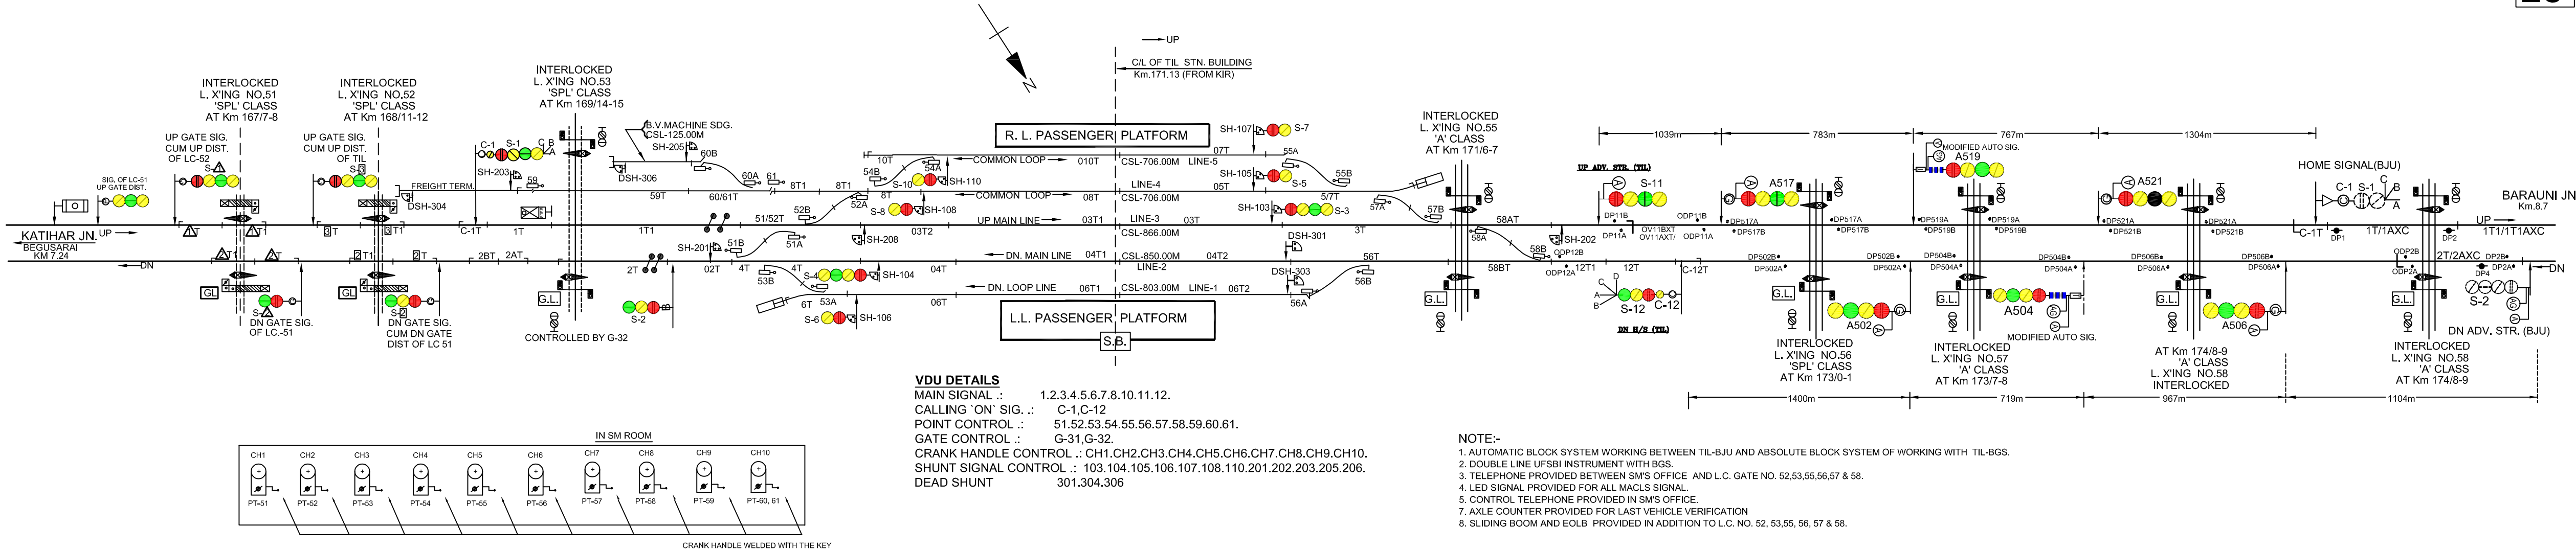

|                                         |              |             |            |                                                         |         |
|-----------------------------------------|--------------|-------------|------------|---------------------------------------------------------|---------|
| EAST CENTRAL RAILWAY<br>SONPUR DIVISION |              |             |            | STATION WORKING RULE DIAGRAM<br>MACL STD-II, CLASS-SPL' | TILRATH |
|                                         | DSTE/ECR/SEE | SSE/DRG/SEE | SE/DRG/SEE | TO SUIT SIP NO. ECR/SIP/SEE/154/2024, PH-1              |         |