



THALWARA

DN ← → UP

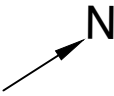

NEXT BLOCK STN:
HAYAGHAT (HYT)
AT Km-21.706 (FROM SPJ)
Km-6.176 (FROM TLWA)
TO SAMASTIPUR JN.
AT Km-0.00 (FROM SPJ)
Km-27.882 (FROM TLWA)

NEXT BLOCK STN.:
LAHERIASARAI (LSI)
Km-4.708 (FROM TLWA)
AT Km- 32.590(FROM TLWA)
TO DARBHANGA (DBG)
AT Km-37.42 (FROM SPJ)
Km- 9.538 (FROM TLWA)

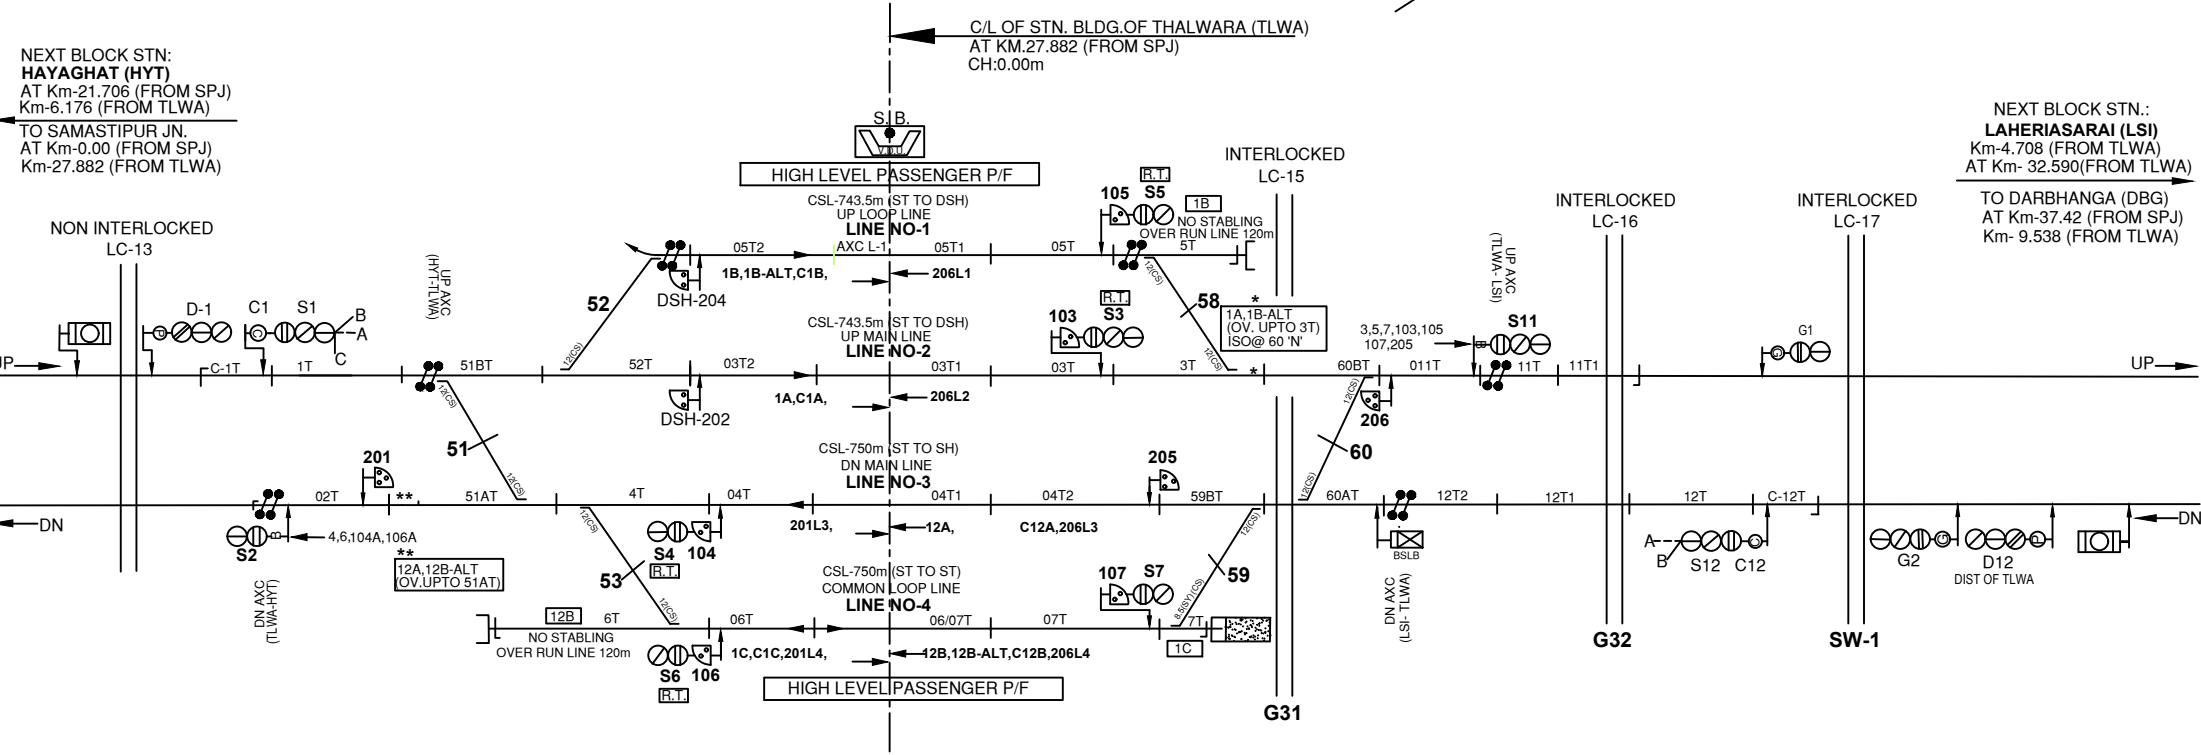

FOULING TRACK CKT:- NIL

UFSBI (IN-BUILT) WITH HASSDAC - HYT END & UFSBI WITH HASSDAC - LSI END

RUN THROUGH PROVIDED FOR - S3,S4,S5,S6

PROVISION OF 3 SEC. TIME DELAY IN HR CKT. OF S3,S4,S5,S6 & S7

CE'S DRG NO.- Y-32-2024

EAST CENTRAL RAILWAY SAMASTIPUR DIVISION				(ELECTRIC INTERLOCKING) STATION WORKING RULE DIAGRAM MACL, STD-II, CLASS 'B'	THALWARA	SWRD NO.-
						<u>Dy.CSTE/C/1/SPJ</u> <u>2018/RD/07</u>
	Sr.DSTE/SPJ	DSTE/SPJ	JE/DRG/SPJ	TO SUIT SIP NO. ECR/SIP/SPJ-TLWA/324/2024, ALT-I		