


NEORA

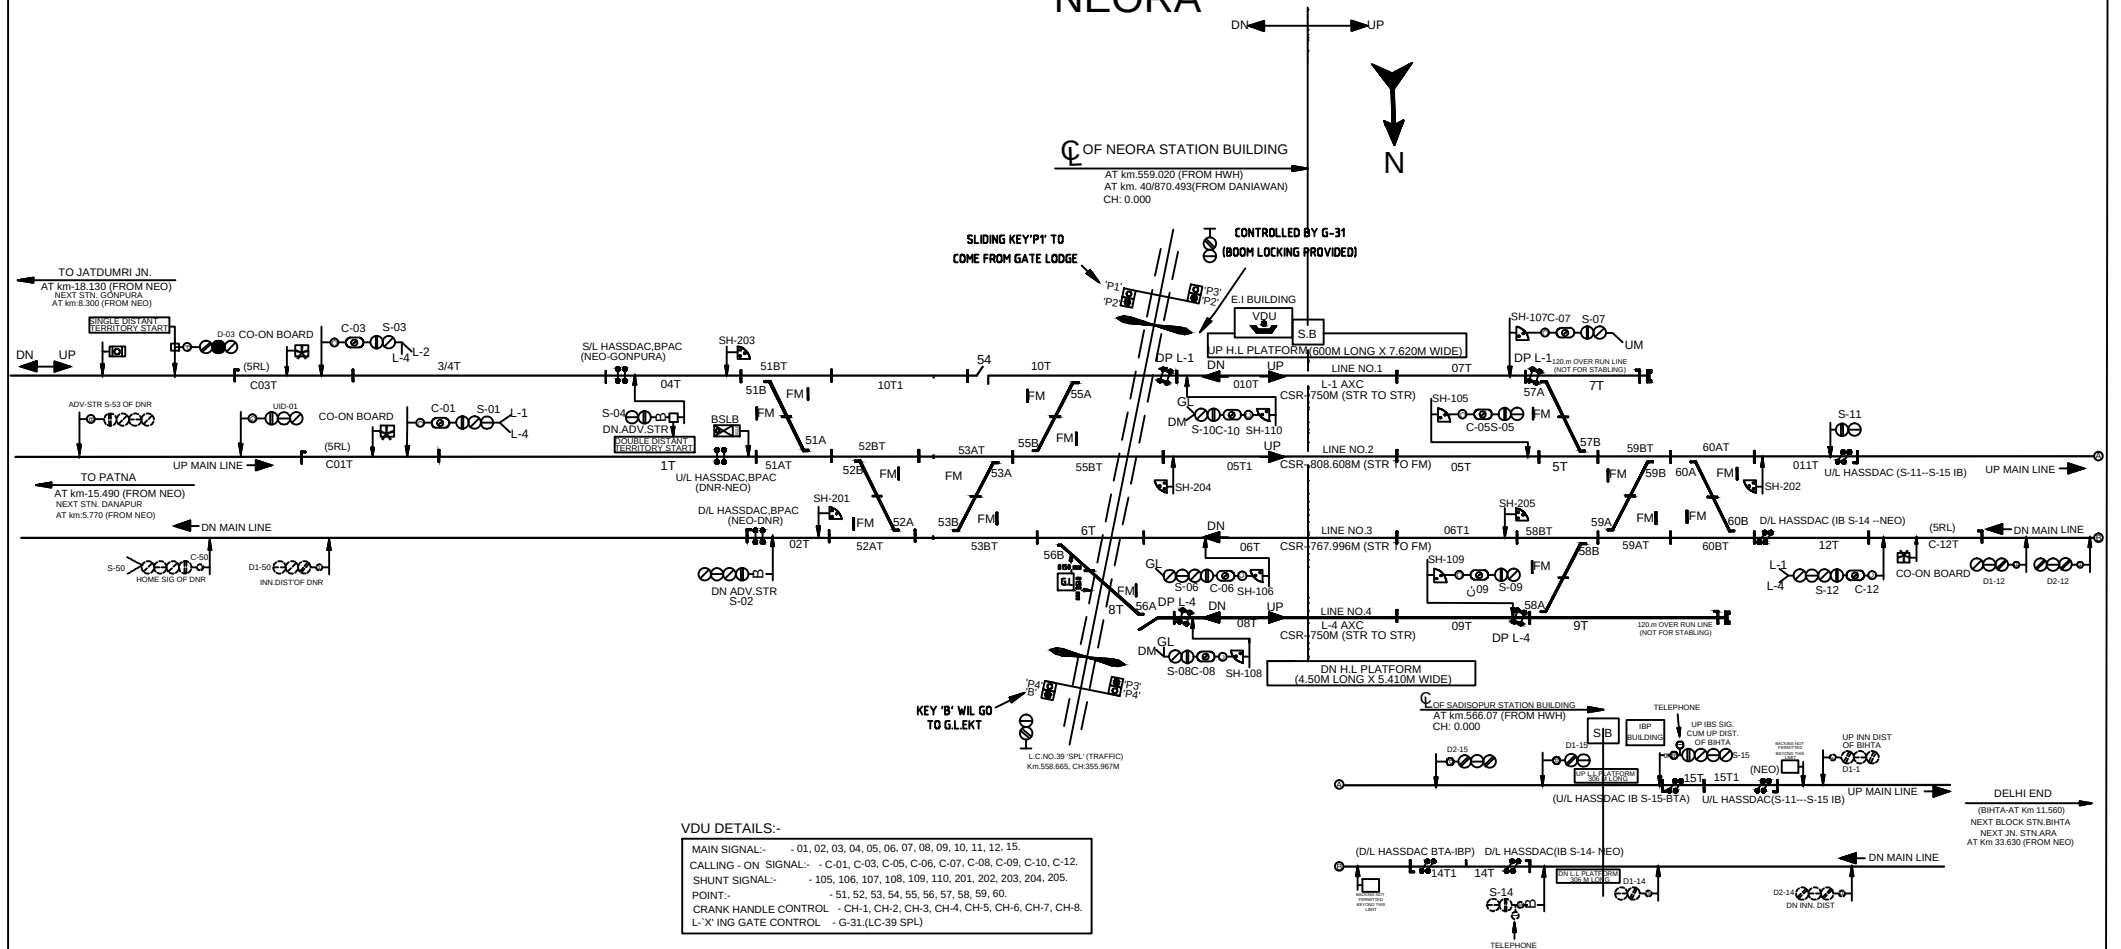

VDU DETAILS:-

MAIN SIGNAL:- 01, 02, 03, 04, 05, 06, 07, 08, 09, 10, 11, 12, 15.

CALLING - DN SIGNAL:- C-01, C-03, C-05, C-06, C-07, C-08, C-09, C-10, C-12.

SHUNT SIGNAL:- 105, 106, 107, 108, 109, 110, 201, 202, 203, 204, 205.

POINT:- 51, 52, 53, 54, 55, 56, 57, 58, 59, 60.

CRANK HANDLE CONTROL - CH-1, CH-2, CH-3, CH-4, CH-5, CH-6, CH-7, CH-8.

L-X'ING GATE CONTROL - G-31 (LC-39 SPL)

DELHI END

(BIHTA-AT Km 11.560)

NEXT BLOCK STN. BIHTA

NEXT JN. STNAGRA

AT Km 33.630 (FROM NEO)