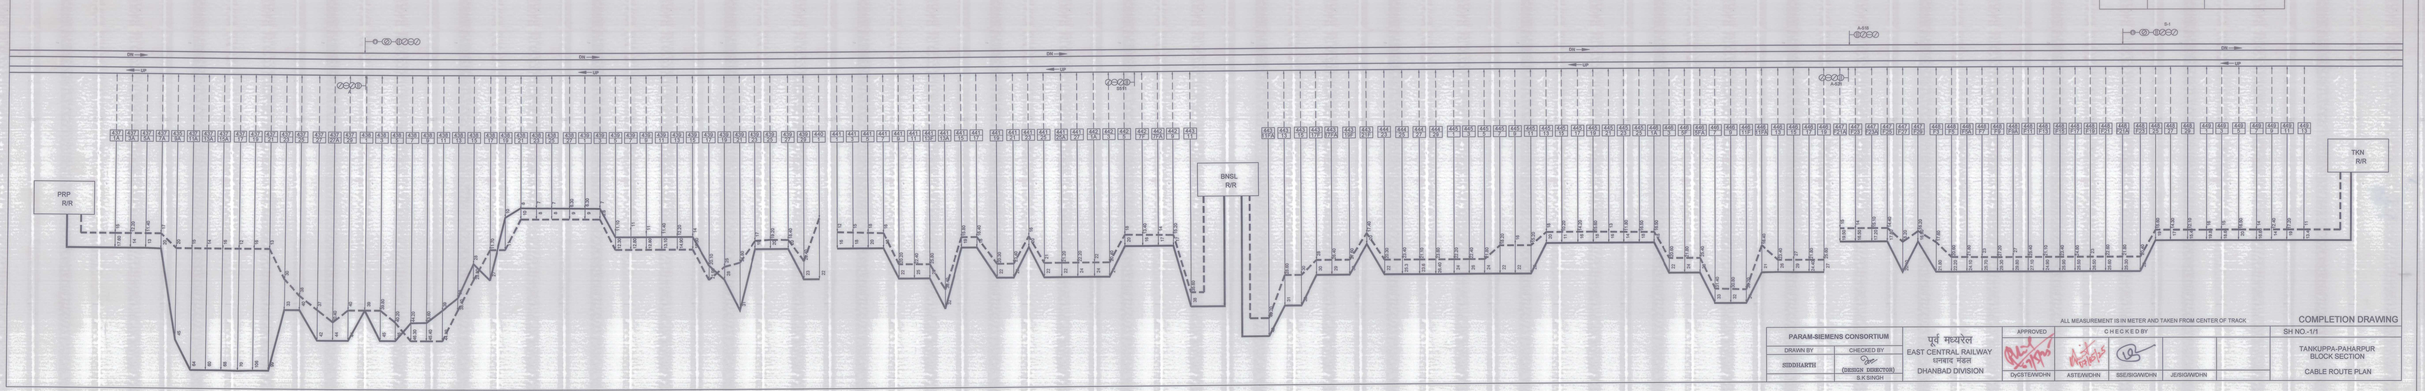

ALL MEASUREMENT IS IN METER AND TAKEN FROM CENTER OF TRACK

COMPLETION DRAWING

PARAM-SIEMENS CONSORTIUM		पूर्व मध्य रेल EAST CENTRAL RAILWAY STATE रेलवे DHANBAD DIVISION	APPROVED	CHECKED BY				SH NO.-1/1
DRAWN BY	CHECKED BY							TANKUPPA-PAHARPUR BLOCK SECTION
SIDDHARTH	(DESIGN DIRECTOR) B.K SINGH		DyCSTE/W/DHN	ASTE/W/DHN	SSE/SIG/W/DHN	JE/SIG/W/DHN		CABLE ROUTE PLAN