भभुआ रोड

TO SUIT I.Y.D. NO. ST ECR/SIP/008/2009

SWRD NO.05-2003/

CENTRAL PANEL

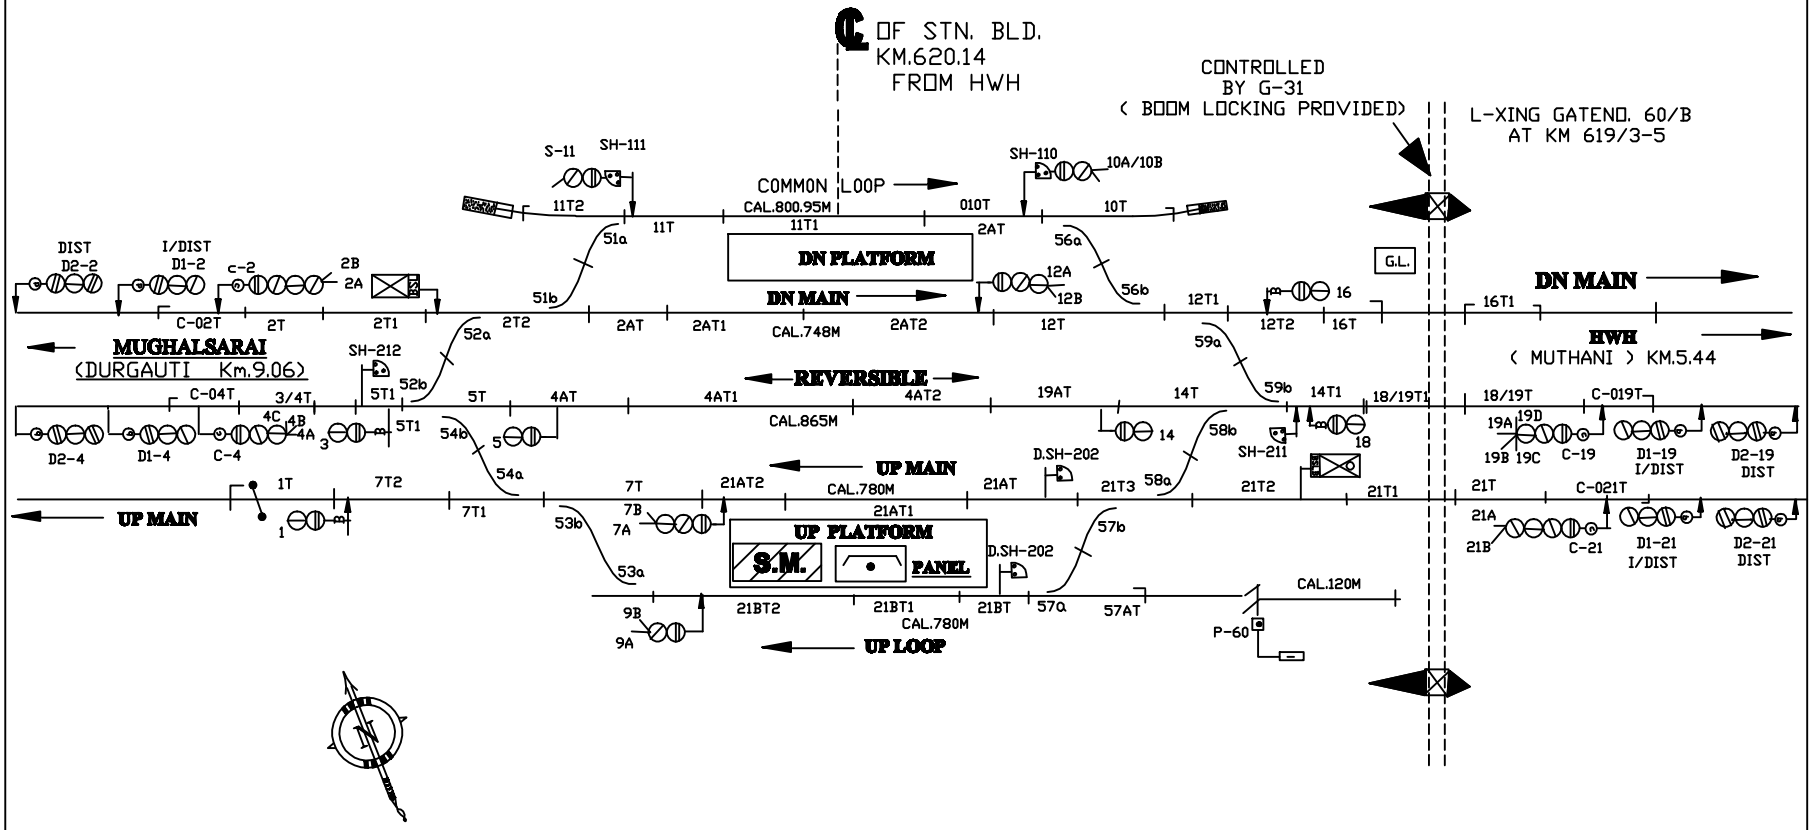

PREPARED BY			BHABUA ROAD MGS. DIV.	DRG. No. SG/MGS/ SK/57-2003 SH NO.8/32
S.K.GUPTA	SE/ D&D	ASTE/ MGS		