CLASS OF STATION: 'B'
STD OF INTERLOKING : III
SIGNAL : MACL
ABOVE M.S.L. : 149.864

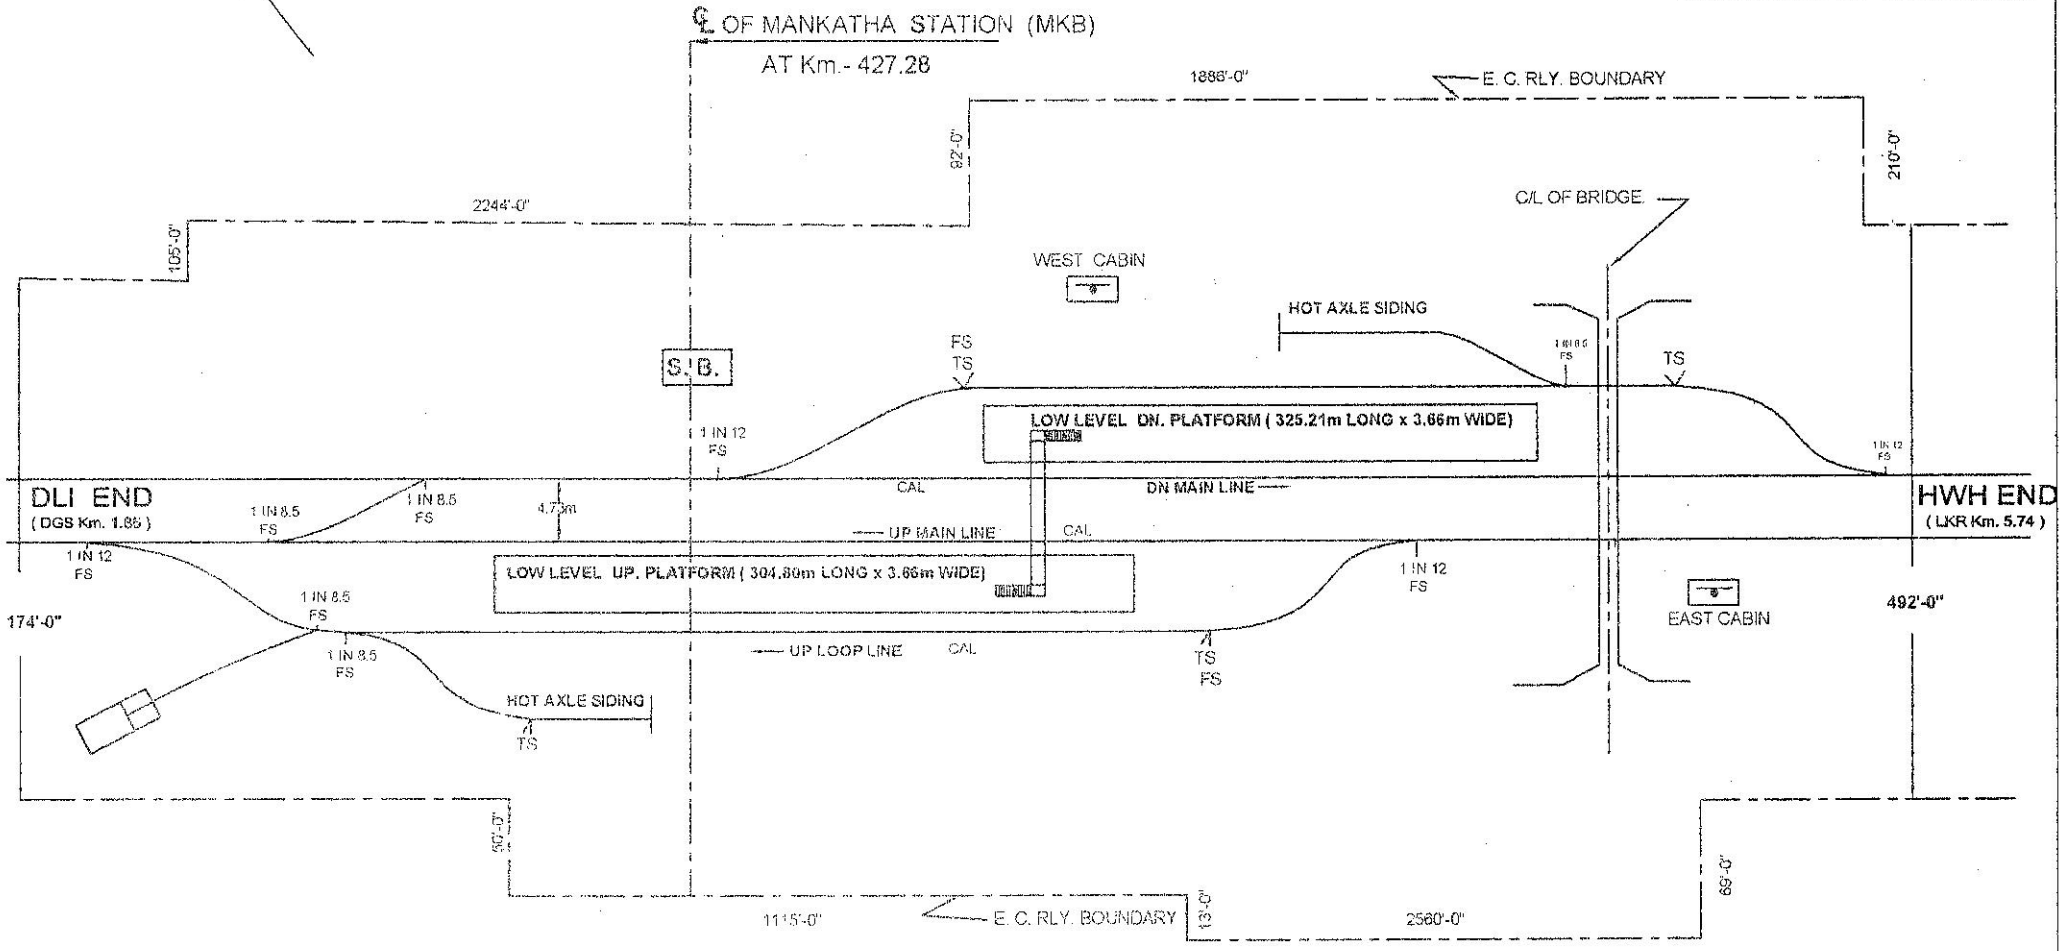

CE's No. Y-21-07
DRM/DNR No. 41-07
(Construction/BGP)

EAST CENTRAL RAILWAY

DANAPUR DIVISION

ENGINEERING STATION YARD DIAGRAM

MANKATHA STATION AT Km. - 427.28

NOT TO SCALE