SIJUA (SJA)

MACLS 'B' CLASS STD I

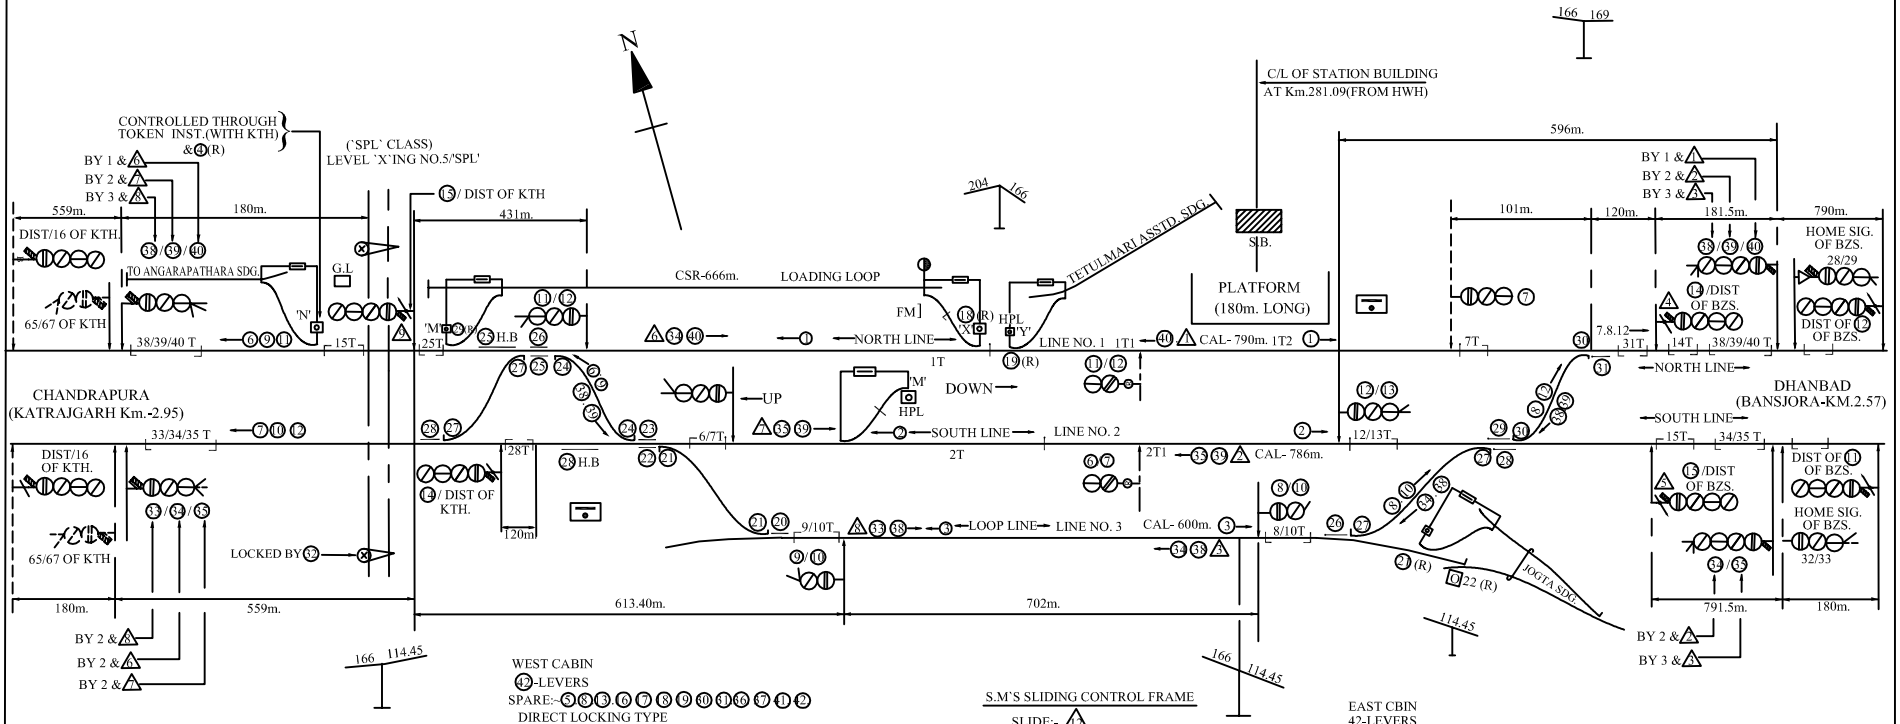

NOTES:-

1. ABSOLUTE BLOCK SYSTEM OF WORKING WITH BANSJORA AND KATRASGARH.
2. SINGLE LINE TOKEN INSTRUMENTS WITH BANSJORA KATRASGARH FOR NORTH LINE LOCATED AT S.M'S OFFICE.
3. SINGLE LINE TABLET INSTRUMENTS WITH BANSJORA AND KATRASGARH FOR SOUTH LINE LOCATED AT S.M'S OFFICE.
4. CONTROL TELEPHONE PROVIDED AT S.M'S OFFICE.
5. MAGNETO TELEPHONE CONNECTED WITH S.M'S OFFICE,EAST CABIN, WEST CABIN GOOMTY AND L-'X'ING NO. 5.
6. TRIPLE POLE LAMP USED.
7. 1 IN 12 ANGLE OF CROSSING SHOWN REST ARE 1 IN 8 1/2.
8. GRADIENT INFRINGMENT IN STATION YARD- CONDONATION OBTAINED AND INTIMETED VIDE SR. DEN (CO-ORD)/DHN'S LETTER NO. W.525/1/2/PT-III DATED:- 24-4-01.
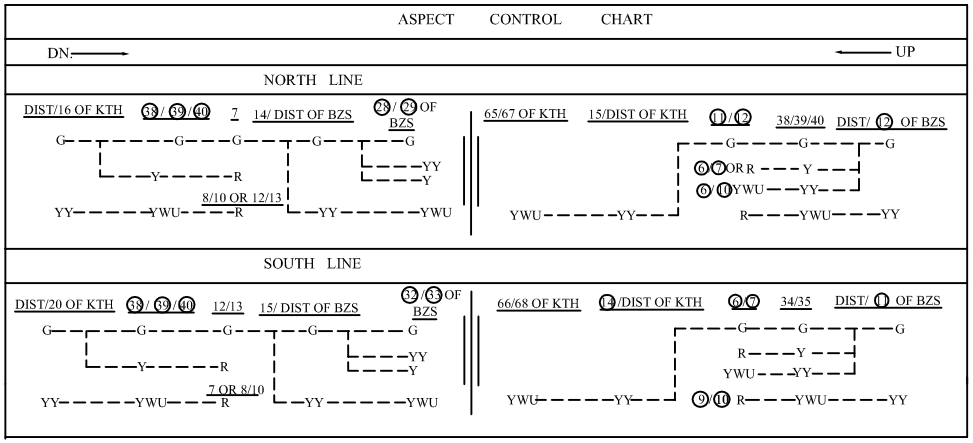
ASPECT CONTROL CHART