DT.COMMN. 28.08.09

गरहनी

TO SUIT SIG.PLAN NO ECR/SIP/MGS 481/2009

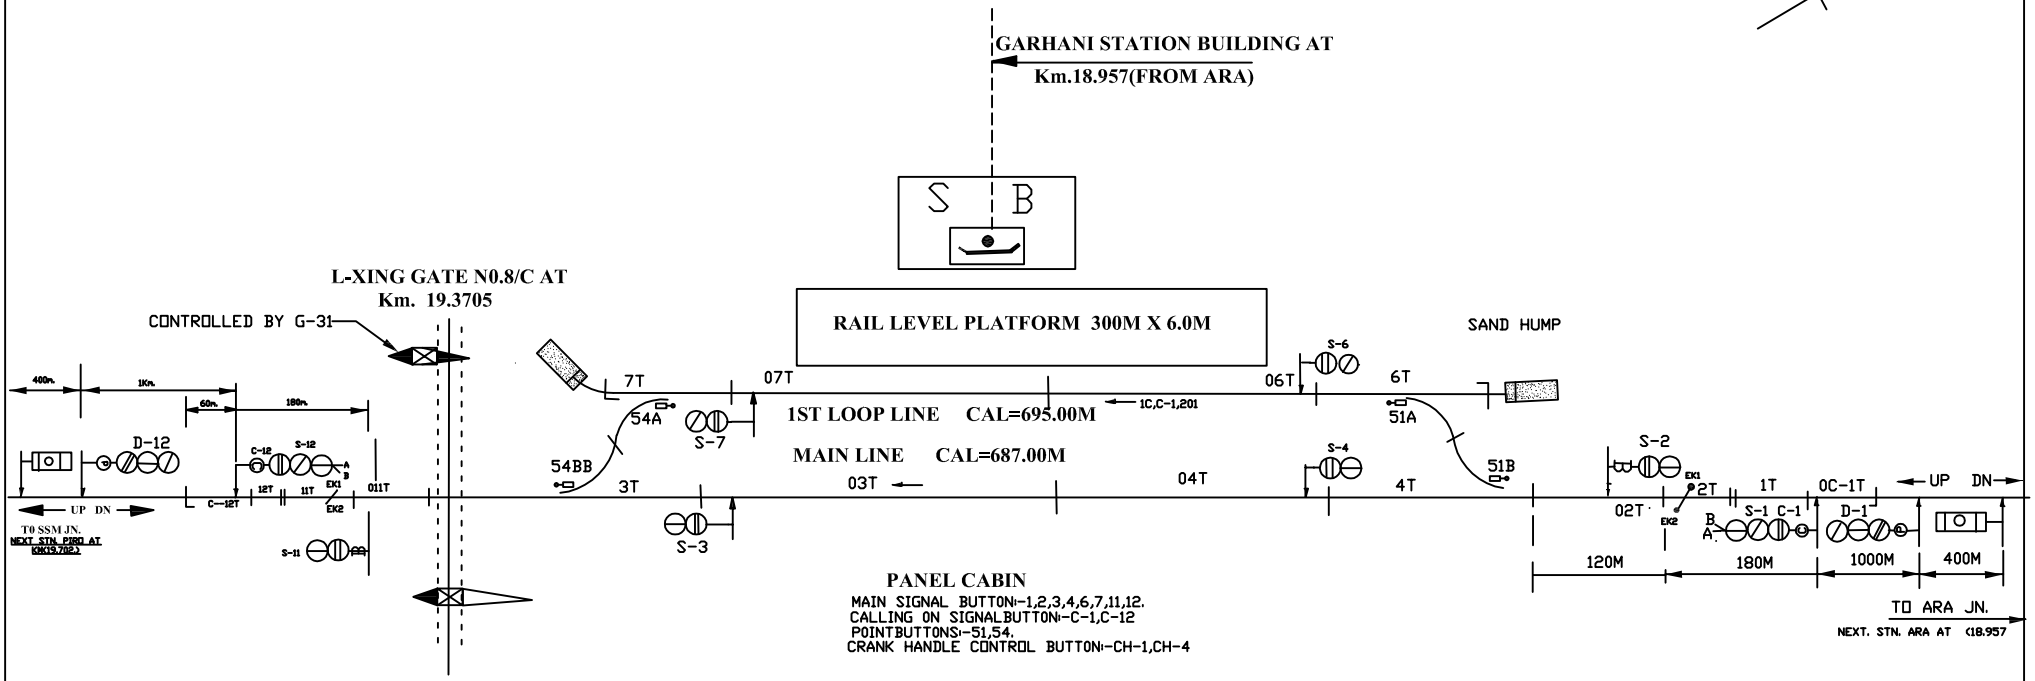

ATGATELODGE OF L.C. 8/C.

BOOM LOCKING PROVIDED
CONTROLLED BY G-31

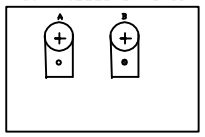

2.KEY'B'TO COME FROM ARC LEVER (IN'R'POSITION)AFTER BOOM LOCKING AND TO BE INSERTED IN GATE KEY LOCK TO RELEASE THE SIG.

1.KEY'A'TO COMEOUT FROM GATE WINCH MACHINE TO RELEASE ARC LIVER (IN'N'POSITION FOR BOOM UNOCKING.

ROD FOR BOOM LOCKING

KEY LOCK'B' CONTROLLED BY G-31

KEY'B'FROM BOOM LOCKING LEVER

GATE KEY LOCKES'EB'

EMERGENCY KEY ARMATURE REMOVED

E C R	SSE/ D&D	DSTE/ MGS	**(GARHANI)** STATI0N W0RKING RULE DIAGRAM CENTRAL PANEL	DRG. No. SG/MGS/ SK/4/2010 SH. No. 24