NAYANAGAR STATION
नयानगर स्टेशन

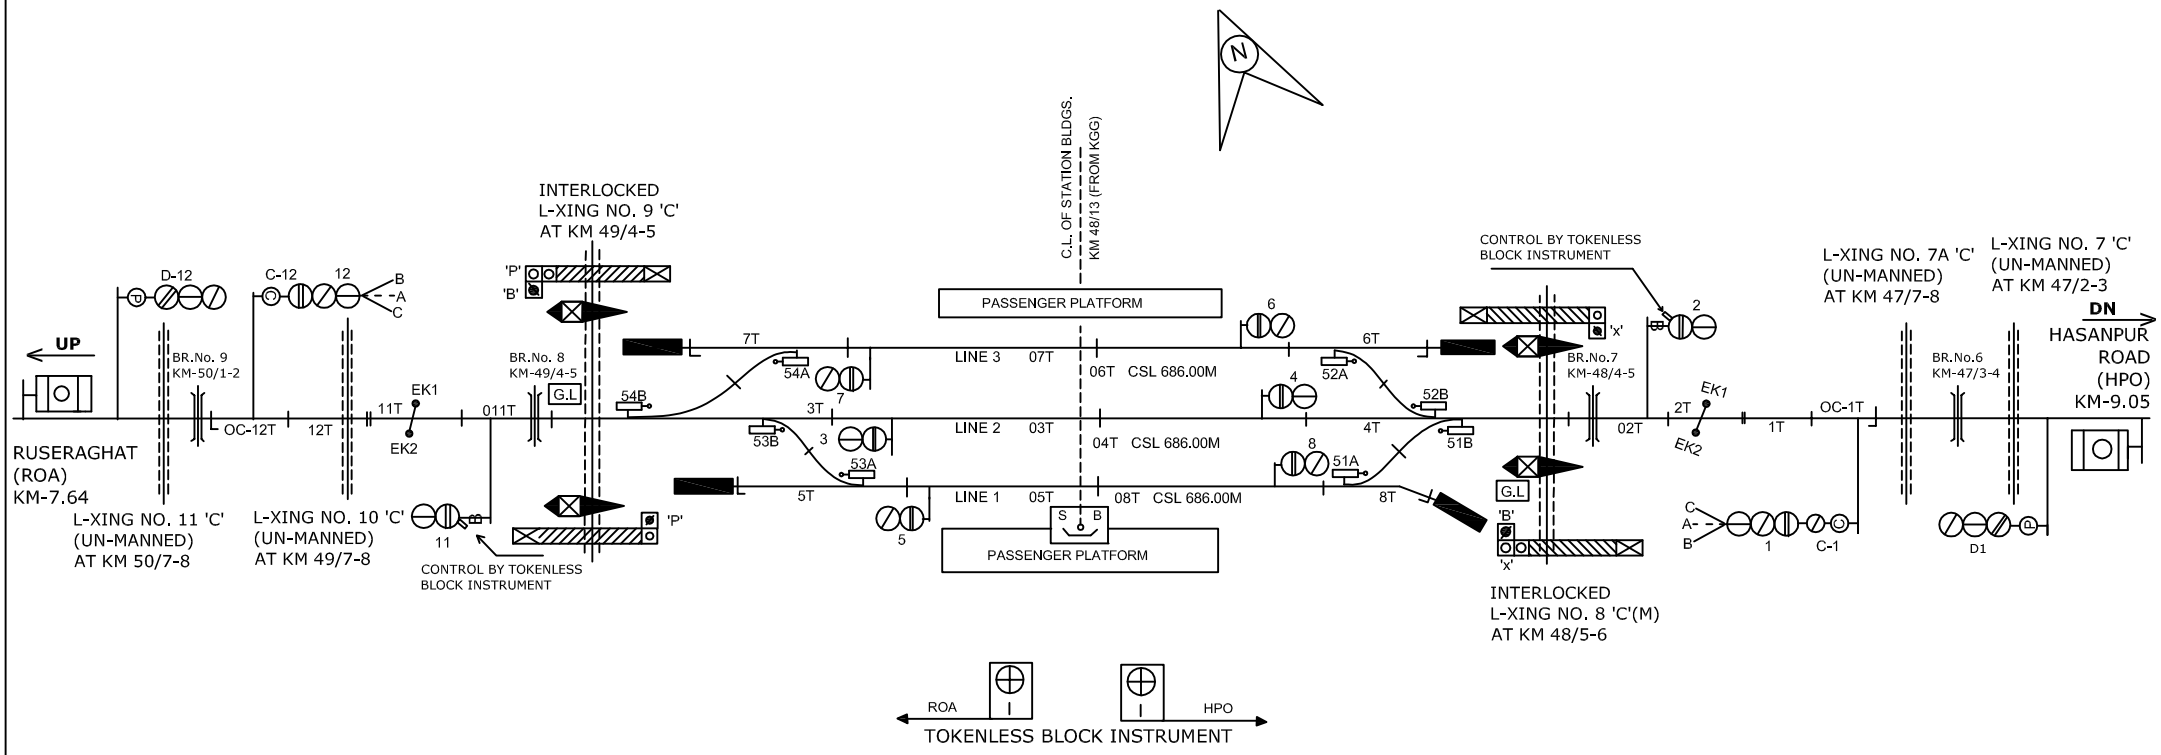

NOTE:
MAGNETO TELEPHONE PROVIDED BETWEEN
PANEL CABIN AND GATE NO.:- 8C & 9C.

CLASS OF STATION : B
STD OF SIG & INTERLOCKING: STD-III

EAST CENTRAL RAILWAY SAMASTIPUR DIVISION				STATION WORKING RULE DIAGRAM MACL, STD-III , CLASS 'B'	NAYANAGAR	SWRD NO.- DY.CSTE/C/SPJ/ 2008/RD/16
	Sr.DSTE/SPJ	DSTE/W/SPJ	SSE/SIG/SPJ	TO SUIT SIP NO. ECR/SIP/SPJ/396/2006 ALT-III		