SAMASTIPUR JN.

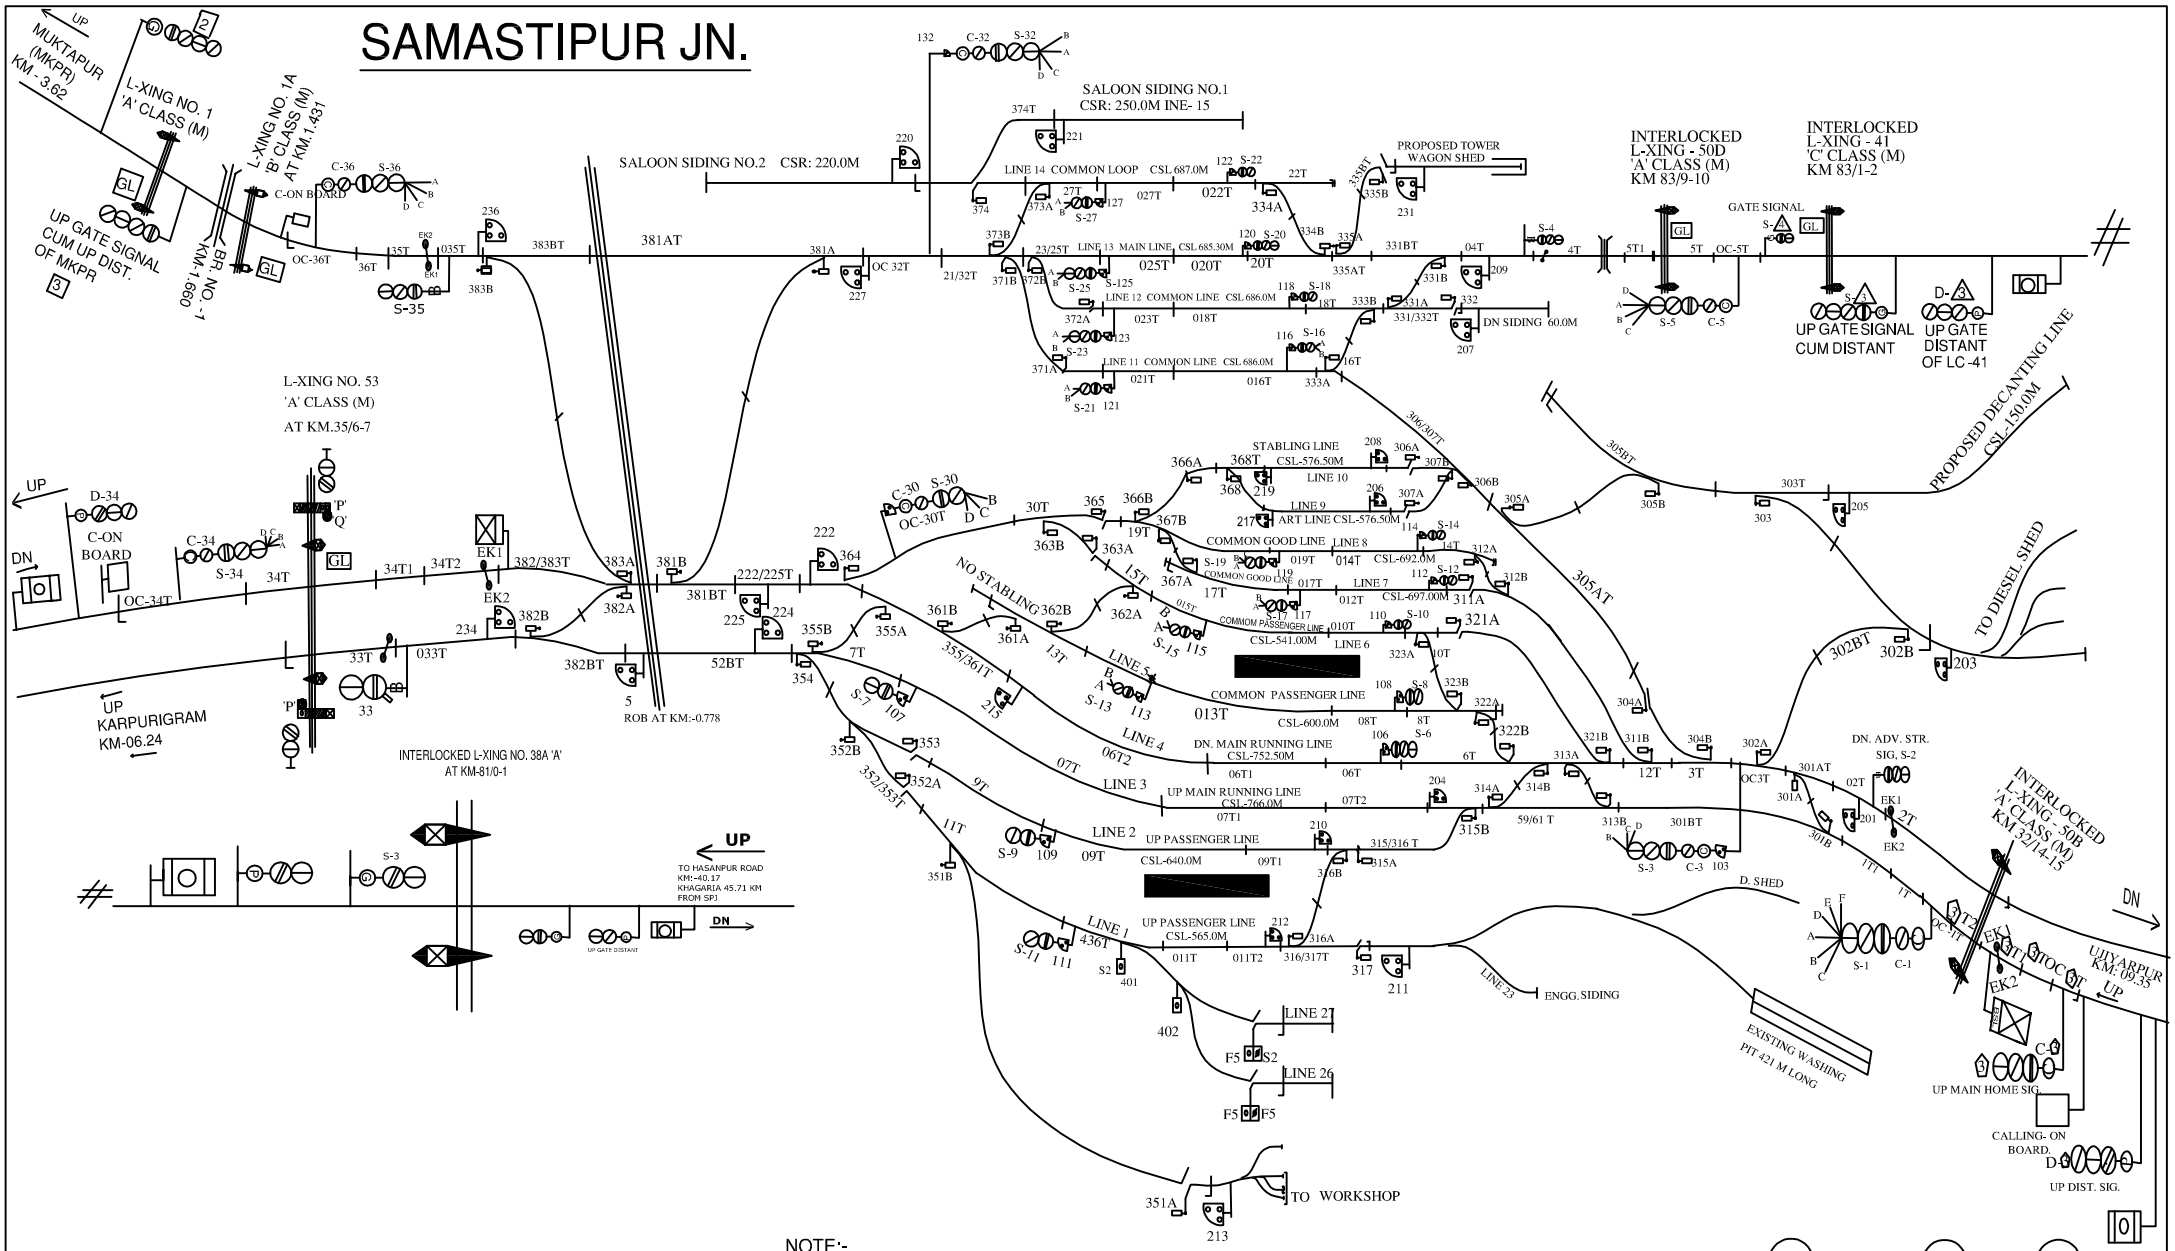

NOTE:-
MAGNETO TELEPHONE CONNECTED PROVIDED BETWEEN PANEL CABIN , LC GATE -1A'B' ,38A'A',40'C',41'C', 50D'A', 53'A',54'C'50B'A',50C'C' & 49'C'.

KPGM TOKENLESS INSTT. | BGDS TOKENLESS INSTT. | MKPR TOKENLESS INSTT.

CLASS OF STATION : B
STD OF SIG & INTERLOCKING: STD-Ⅱ R

EAST CENTRAL RAILWAY SAMASTIPUR DIVISION			STATION WORKING RULE DIAGRAM MACL, STD-II Ⓡ CLASS 'B'	SAMASTIPUR	SWRD NO.- DSTE/W/SPJ 2007/RD/7
	Sr.DSTE/SPJ	DSTE/SPJ	SSE/SIG/SPJ	TO SUIT SIP NO. ECR/SIP/SPJ/147/2006 ALT-XII	