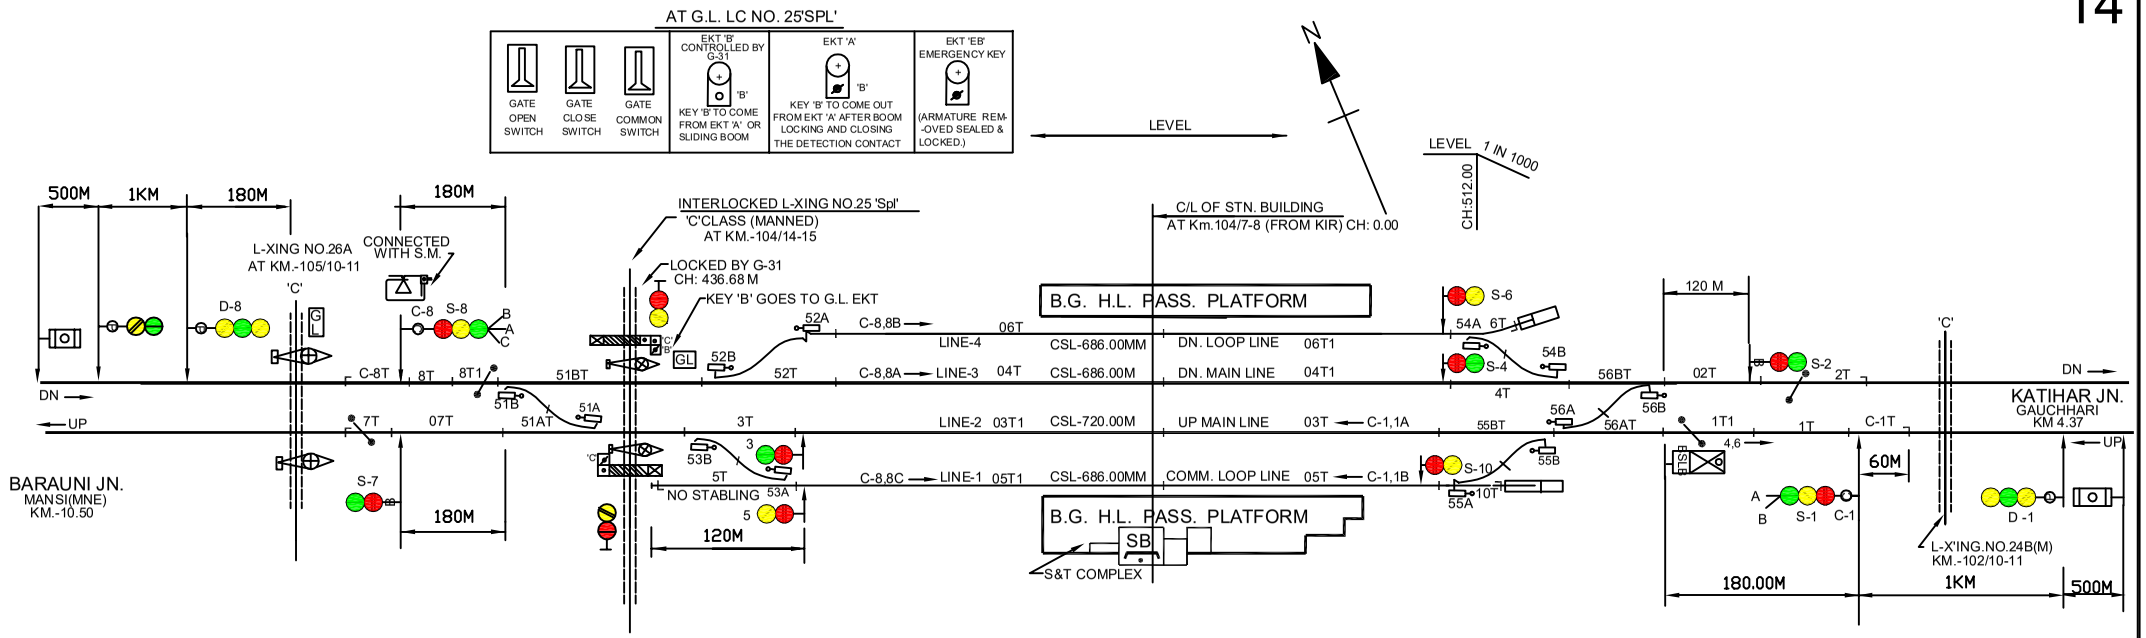

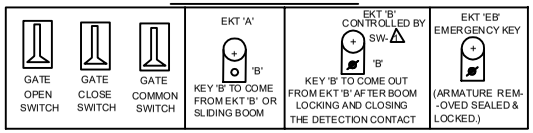

IN PANEL
MAIN SIGNAL BUTTONS: 1.2.3.4.5.6.7.8.10.
CALLING 'ON' SIG. BUTTONS: C-1,C-6
POINT CONTROL BUTTONS: 51.52.53.54.55.56.
GATE CONTROL BUTTONS: G-31
CRANK HANDLE BUTTONS: CH1. CH2. CH3. CH4.

NOTE:-
1. ABSOLUTE BLOCK SYSTEM OF WORKING WITH MANSI & GAUCHHARI.
2. DOUBLE LINE BLOCK INSTRUMENT WORKING WITH MANSI & GAUCHHARI.
3. CONTROL PHONE PROVIDED AT PANEL
4. MAGNETO TELEPHONE PROVIDED BETWEEN SM'S OFFICE & GATE NO. 25 'Spl', 26'A', 26A'C', 26B'C',27'C' & 27A'C'.
5. LED LIT LAMPS PROVIDED FOR ALL SIGNALS
6. PROVISION OF EOLB & SLIDING BOOM IN ADDITION TO L.C. NO.25'SPL'.
7. PROVISION OF EOLB AT L.CL.NO. 26A.

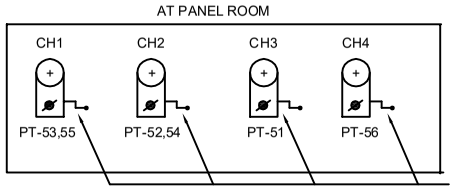

EAST CENTRAL RAILWAY SONPUR DIVISION				STATION WORKING RULE DIAGRAM MACL STD-II(R) CLASS-'B'	MAHESHKHUNT	SWRD NO.
	DSTE/ECR/SEE	SSE/DRG/SEE	SSE/DRG/SEE	TO SUIT SIP NO. ECR/SIP/SEE/163/2007		Sr.DSTE/SEE/2013(RD)/12