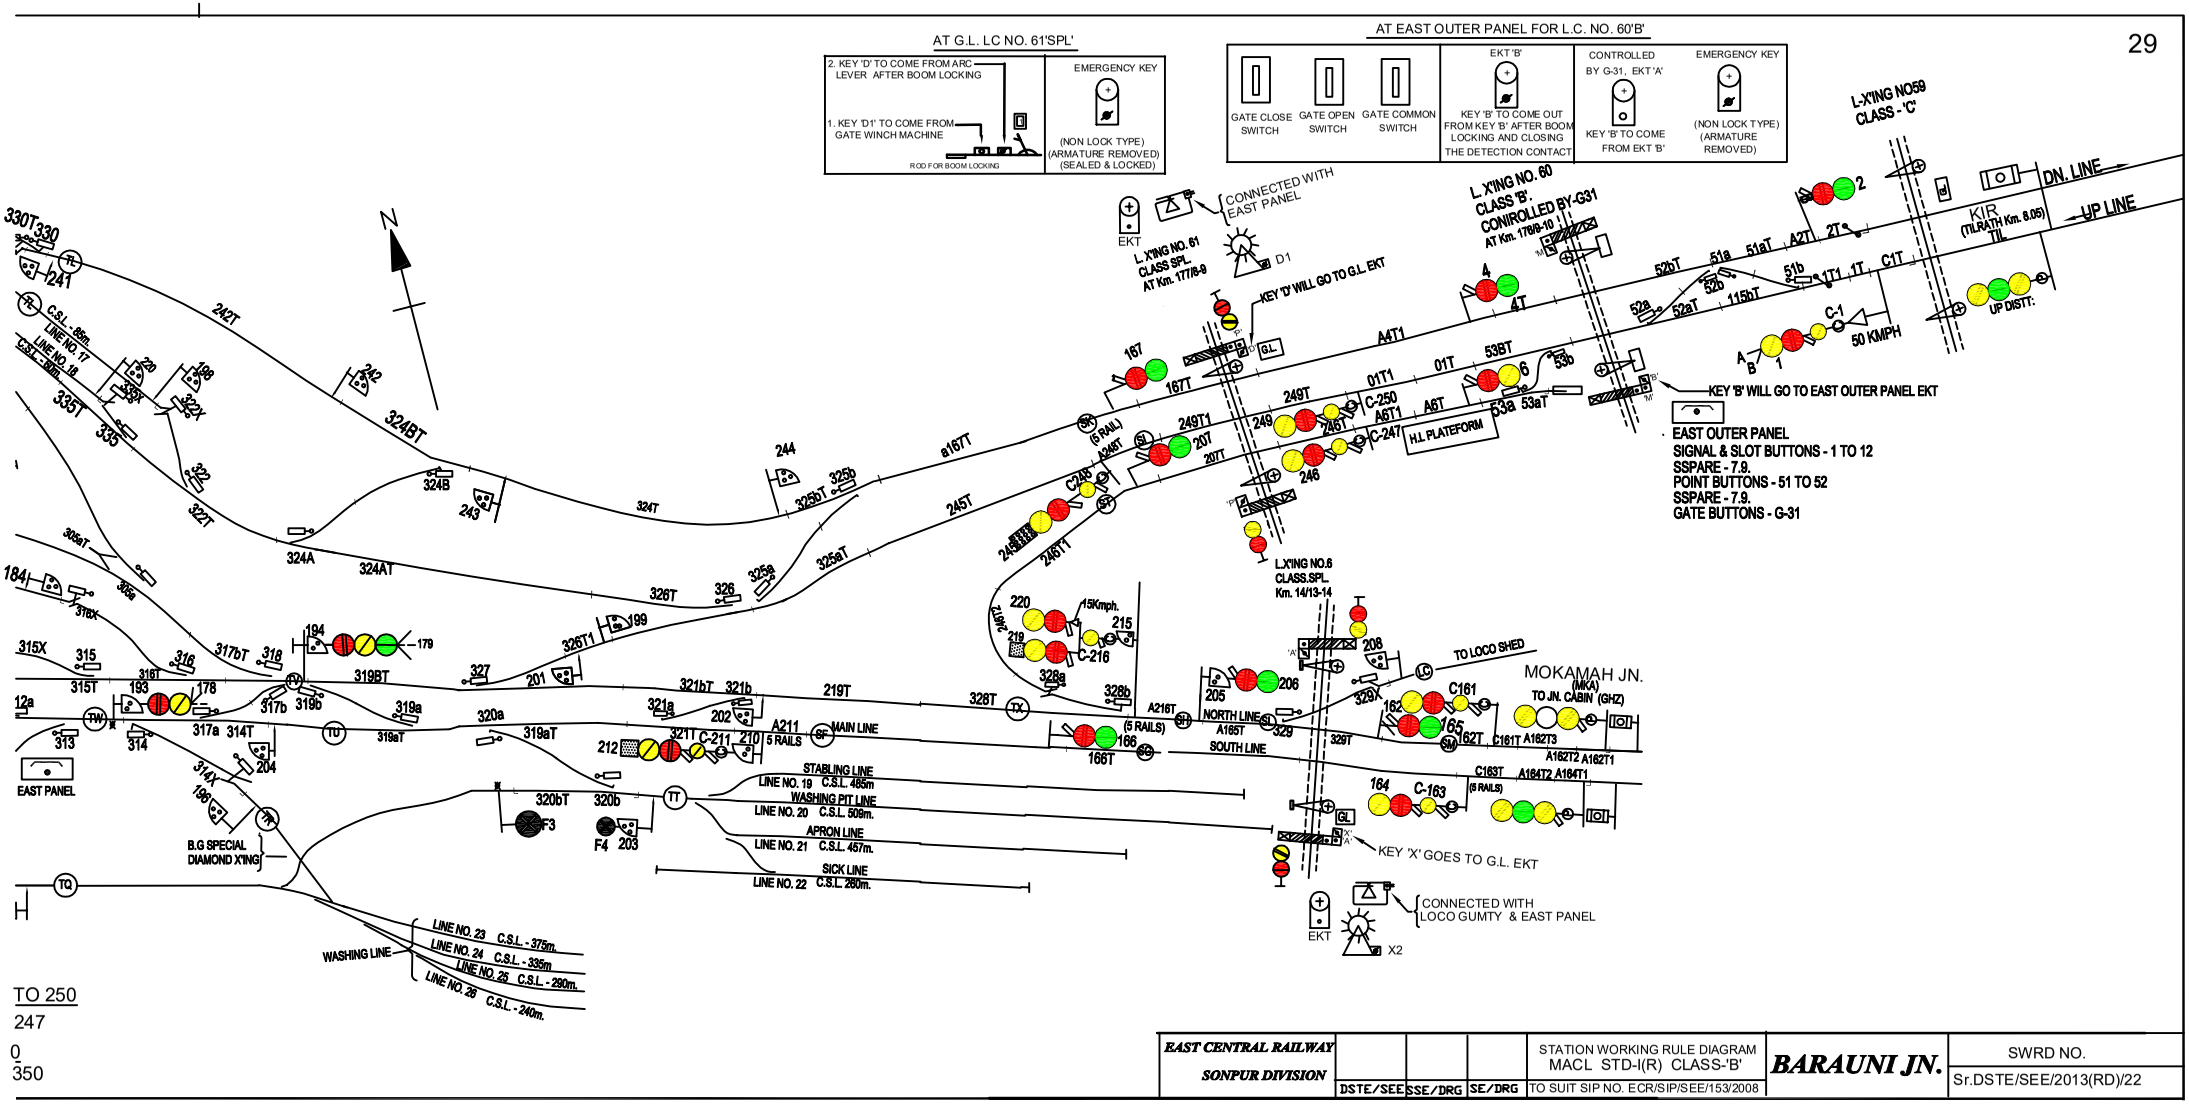


| | | | | | | |
|---|---|---|---|---|---|---|
| *EAST CENTRAL RAILWAY* *SONPUR DIVISION* | | | | STATION WORKING RULE DIAGRAM MACL STD-I(R) CLASS-'B' | ***BARAUNI JN.*** | SWRD NO. |
| | DSTE/SEE | SSE/DRG | SE/DRG | TO SUIT SIP NO. ECR/SIP/SEE/153/2008 | | Sr.DSTE/SEE/2013(RD)/22 |