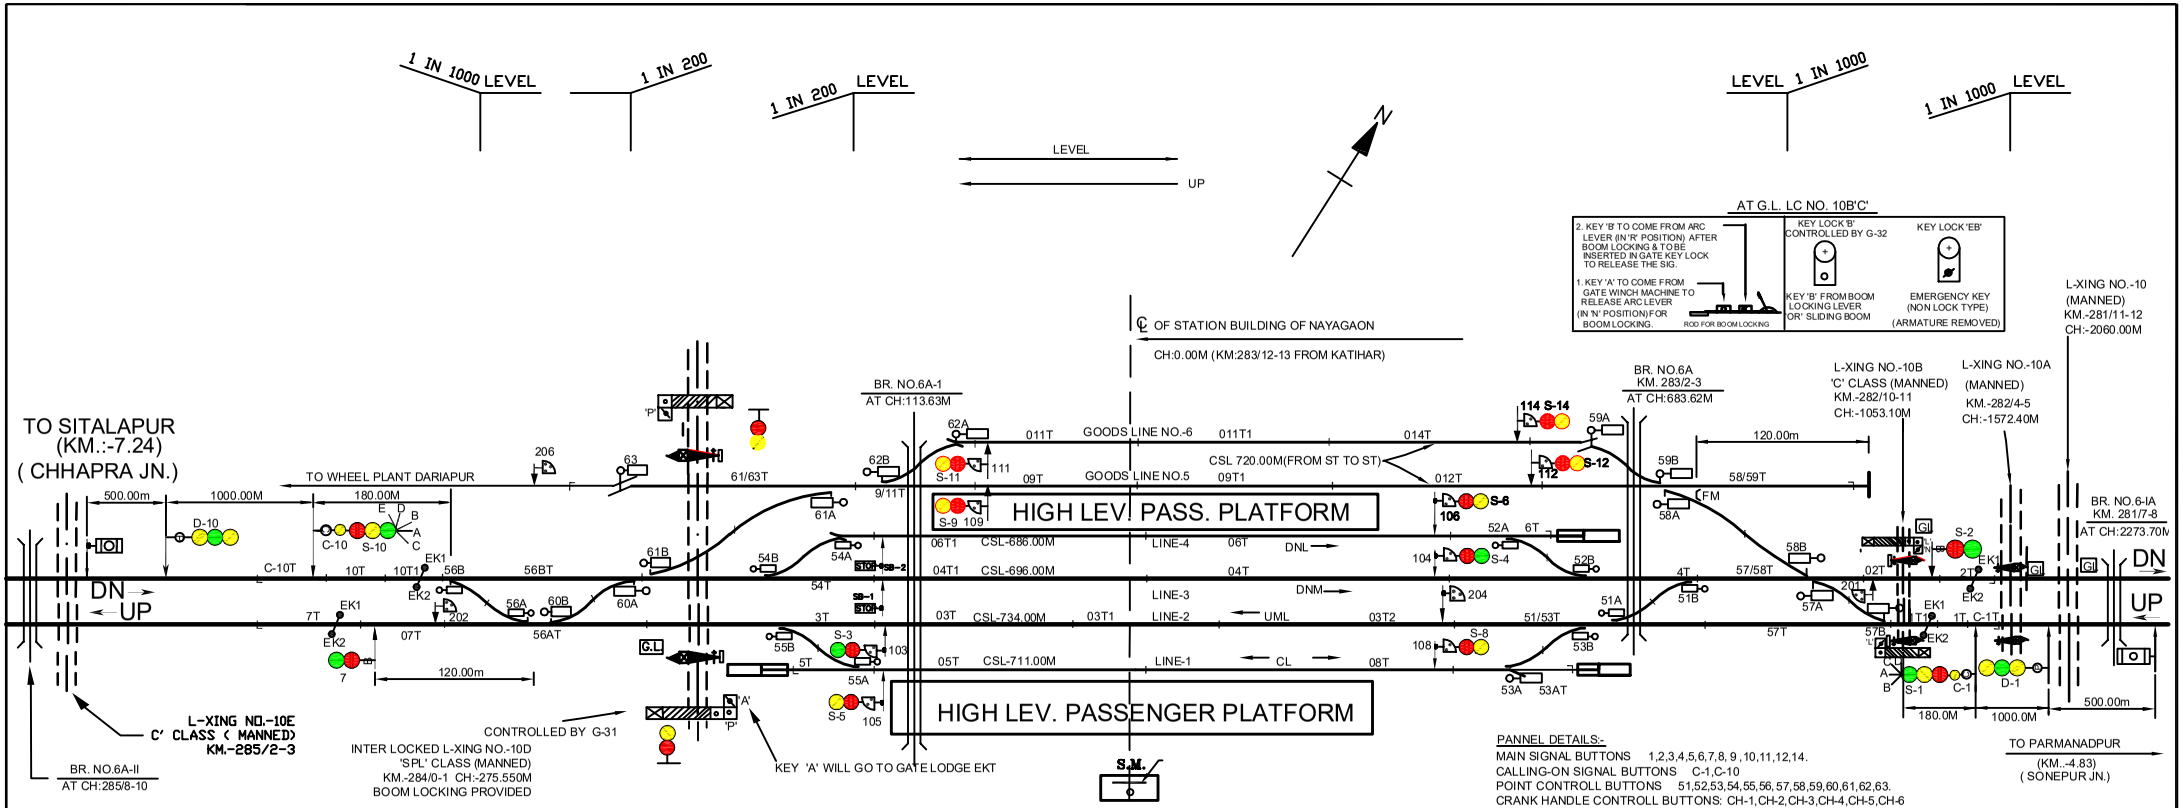

PANNEL DETAILS:-
MAIN SIGNAL BUTTONS 1,2,3,4,5,6,7,8, 9 ,10,11,12,14.
CALLING-ON SIGNAL BUTTONS C-1,C-10
POINT CONTROLL BUTTONS 51,52,53,54,55,56, 57, 58,59,60,61,62,63.
CRANK HANDLE CONTROLL BUTTONS: CH-1,CH-2,CH-3,CH-4,CH-5,CH-6 CH-7,CH-8,CH-9,CH-10,CH-11,CH-12.
L-XING GATE CONTROL BUTTON G-31,G-32.
SHUNT SIGNAL 103,104,105,106,108,201,202,204, 206.

NOTE:-
1. ABSOLUTE BLOCK SYSTEM WORKING WITH PARMANANDPUR & SITALPUR
2. D/L BLOCK INSTRUMENT WORKING WITH PARMANANDPUR & SITALPUR SITUATED IN PANEL CABIN.
3. MAGNETO TLRPHONE PROVIDED BETWEEN PANEL CABIN, GATE NO,10'C',10A'C',10B'C',10D'SPL',10E'C',10F'C',10G'C'
4. ALL ANGLE OF XING ARE 1 IN 12 EXCEPT AS MENTIONED IN SIP.
5. CONTROL TELEPHONE PROVIDED IN PANEL CABIN
6. ADDITIONAL BOOM SLIDE LOCKING PROVIDE AT LC GATE NO. 10B'C' & 10D'C'.
7. AXLE COUNTER PROVIDED FOR L.V. VERIFICATION & INTERLOCKED WITH B.INST. PREPARED FOR REMODELING OF NAYAGAON YARD IN CONNECTION WITH CAST WHEEL PLANT/

EAST CENTRAL RAILWAY SONPUR DIVISION				STATION WORKING RULE DIAGRAM MACL STD-II(R) CLASS-'B'	NAYAGAOAN	SWRD NO.
	DSTE/ECR/SEE	SSE/DRG/SEE	JE/DRG/SEE	TO SUIT SIP NO. ECR/SIP/SEE/128/2009/ALT-I		Sr.DSTE/SEE/2015(RD)/4(