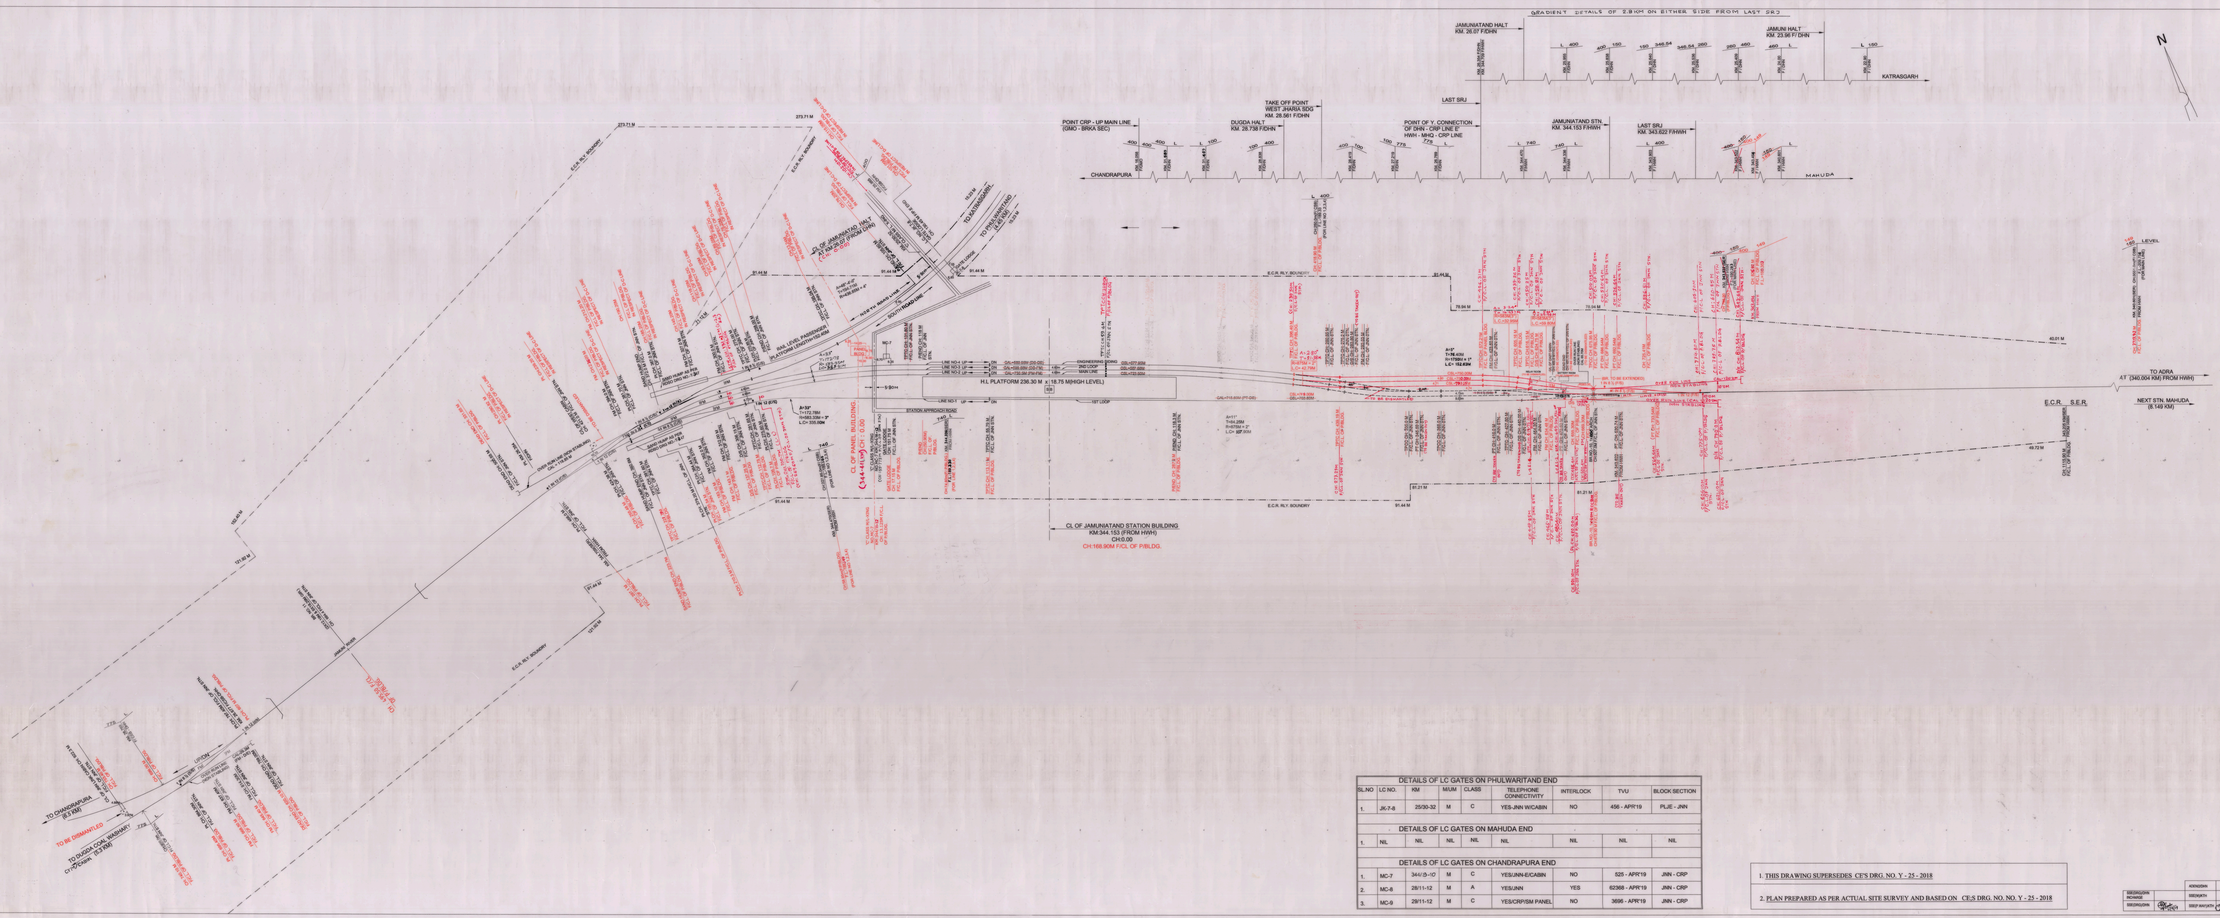

LEGENED OF COLOUR:-

DESCRIPTION	SYMBOL
EXISTING WORK SHOWN IN BLACK ———	
DISMANTLING WORK SHOWN IN BLACK DOTTED ———	
RLY. LAND BOUNDARY SHOWN THUS ———	
PROPOSED WORK SHOWN THUS ———	
EXISTING BRIDGE SHOWN AS	

NOTES:

1. ALL DIMENSIONS ARE IN METER UNLESS OTHERWISE STATED.
2. EXISTING RELAY ROOM AND BATTERY ROOM AT MAHUDA END WILL BE DISMANTLED AFTER COMMISSIONING OF PROPOSED PANEL ROOM.
3. THIS FRESH DP HAS BEEN PREPARED BASED ON CE'S DRG. NO. Y - 25 - 2018 AND AS PER SITE SURVEY WITH SOME MODIFICATION OF GRADE CHANGING POINT AS PER SCALE.
4. PASSENGER AMENITIES TO BE PROVIDED AS PER RAILWAY BOARD GUIDELINES.
5. SAND HUMP ASPECT SIGNAL - RED-Y-RAY.

DETAILS OF LC GATES ON PHULWARITAND END								
SL.NO	LC NO.	KM	M/UM	CLASS	TELEPHONE CONNECTIVITY	INTERLOCK	TVU	BLOCK SECTION
1.	JK-7-8	25/30-32	M	C	YES-JNN W/CABIN	NO	456 - APR'19	PLJE - JNN
DETAILS OF LC GATES ON MAHUDA END								
1.	NIL	NIL	NIL	NIL	NIL	NIL	NIL	NIL
DETAILS OF LC GATES ON CHANDRAPURA END								
1.	MC-7	344/0-10	M	C	YES/JNN-E/CABIN	NO	525 - APR'19	JNN - CRP
2.	MC-8	28/11-12	M	A	YES/JNN	YES	62368 - APR'19	JNN - CRP
3.	MC-9	29/11-12	M	C	YES/CRP/SM PANEL	NO	3696 - APR'19	JNN - CRP

1. THIS DRAWING SUPERSEDES CE'S DRG. NO. Y - 25 - 2018
2. PLAN PREPARED AS PER ACTUAL SITE SURVEY AND BASED ON CE'S DRG. NO. NO. Y - 25 - 2018

DESIGNATION	ADDITION
RECHECKED	DELETION
RECONCILED	DEPT INCHARGE

HQ SIGNATURE			DIVL. SIGNATURE		
Designation	Name	Signature	Designation	Name	Signature
CPO ELINOT AP	JITENDRA KUMAR PARASAD		SR.DOM SC, KJ, DN SJDN/COORD	A.K.MISHRA	
CSTE ELINOT AP	ZAHID FAIZ		SR. DSO/ ELCM ELE/M	R.K. SINGH PANKAJ KUMAR	
			ELE/M ELE/LI SI.ELE.G	AJIT KUMAR	
			ELE/M ELE/LI SI.ELE.G	BHAJAN LAL	
			Sr.DSO(ELE) DE, KJ, DN	NIMAI	

EAST CENTRAL RAILWAY	
DHANBAD DIVISION	
JAMUNIATAND	
NAME OF WORK - YARD PLAN OF JAMUNIATAND STAION YARD	
AUTHORITY OF WORK:	
WORK HAS BEEN SHORTLISTED UNDER UMBRELLA 2019-2020 (P.H.-16, ALL-CAP, DF3, BRSK).	
CE'S DRG.NO.	Y-02-2020
DRM/DHN/DRG.NO.	416-2019
SCALE:- 1:1000	DATE:-