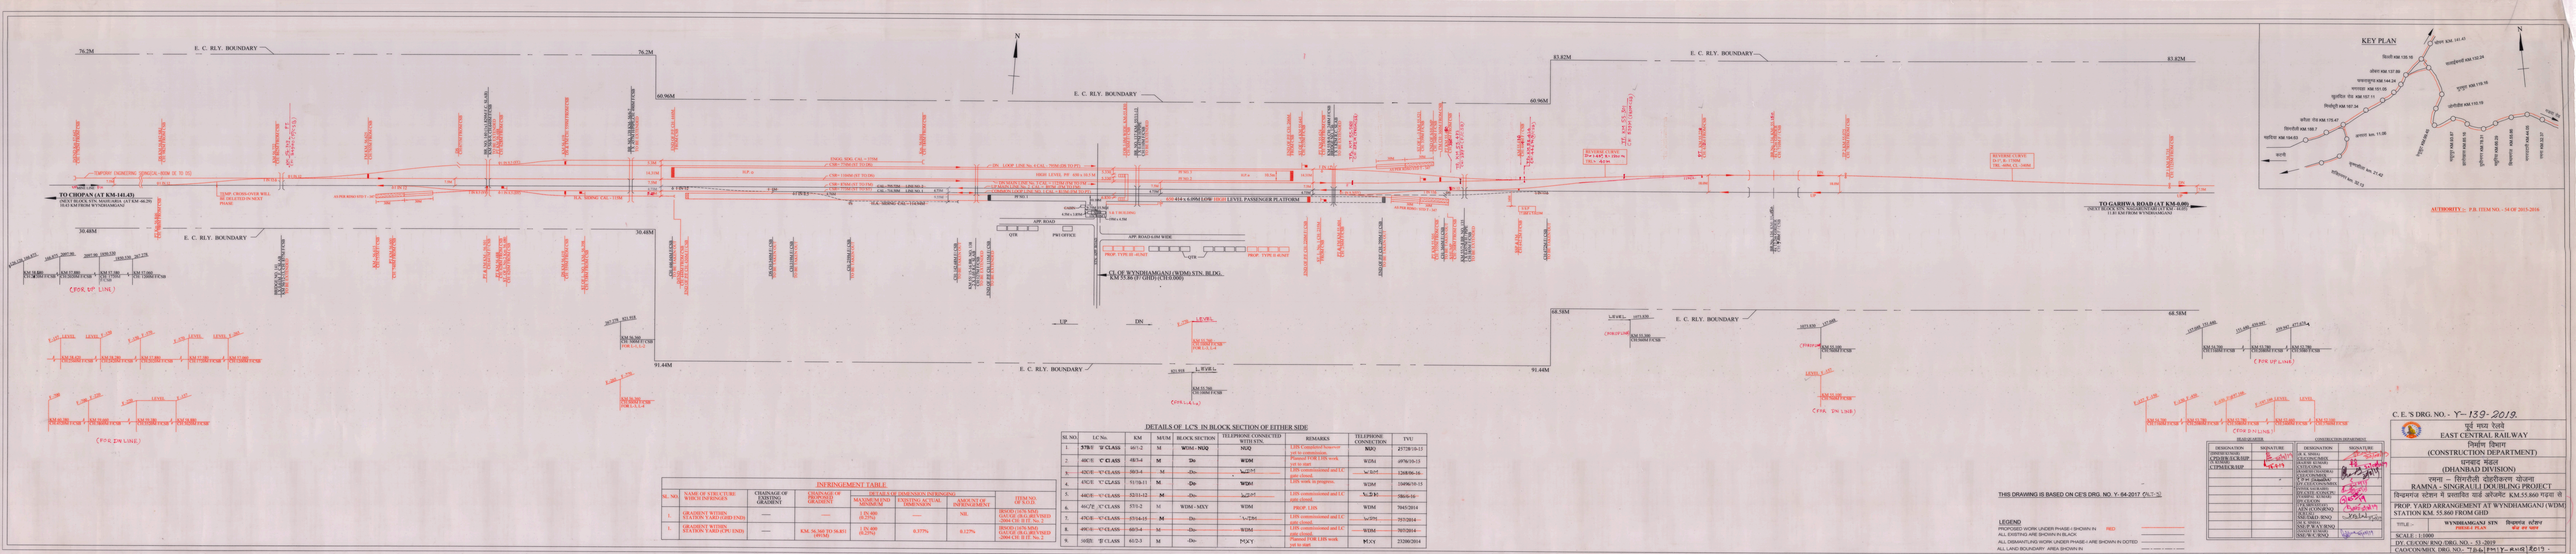
76.2M
E. C. RLY. BOUNDARY
60.96M
30.48M
91.44M
83.82M
68.58M
TO CHOPAN (AT KM-141.43)
(NEXT BLOCK STN. MAHUARIA (AT KM-48.20) 10.63 KM FROM WYNDHAMGANJ
TO GARHWA ROAD (AT KM-0.00)
(NEXT BLOCK STN. NAGARAUSA (AT KM- 0.00) 11.83 KM FROM WYNDHAMGANJ
TEMPORY ENGINEERING SIDING(L=-850M (E TO TO)
TEMP. CROSS-OVER WILL BE DELETED IN NEXT PHASE
ENGG. SDG. CAL. =335M
CSR = 1500M (AT TO DN)
CSR = 870M (AT TO UP)
CHAINAGE LOCK 2x20, SIG. CAL. = 0.418 (DN TO UP)
CHAINAGE LOCK 2x20, SIG. CAL. = 0.418 (UP TO DN)
DN. LOOP LINE No. 8 CAL. =700M (DN TO PT)
HIGH LEVEL PF -650 x 10.5 M
UP LOOP LINE No. 8 CAL. =700M (UP TO PT)
SLP.
SLP.
SLP.