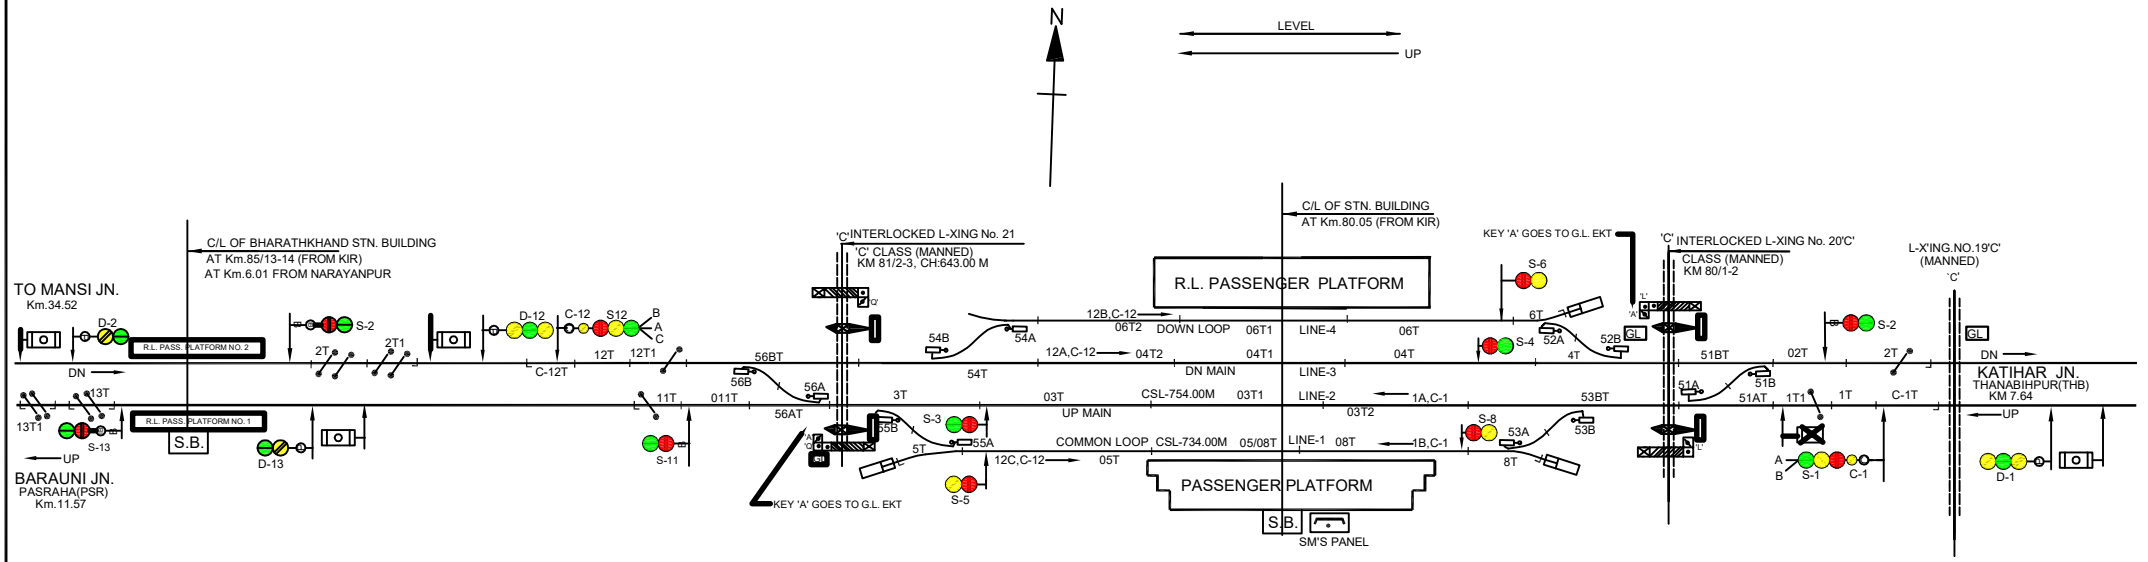

AT G.L. LC NO. 21'C'

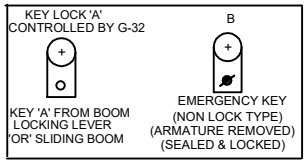

AT G.L. LC NO. 20'C'

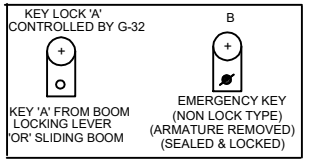

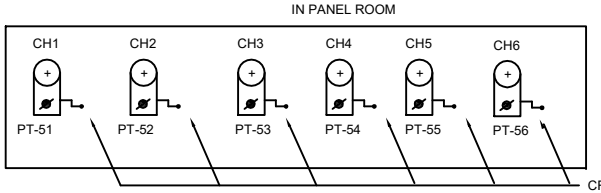

PANEL DETAILS

MAIN SIGNAL BUTTONS:	1.2.3.4.5.6.8.11.12.13
CALLING 'ON' SIG. BUTTONS:	C-1,C-12
POINT CONTROL BUTTONS:	51.52.53.54.55.56
GATE CONTROL BUTTONS:	G-31,G-32.
CRANK HANDLE CONTROL BUTTONS:	CH1.CH2.CH3.CH4.CH5.CH6.

NOTE:-

1. ABSOLUTE BLOCK SYSTEM OF WORKING WITH THANABIHPUR & PASRAHA STATION.
2. DLBI WORKING WITH THANABIHPUR & PASRAHA
3. MAGNETO TELEPHONE PROVIDED BETWEEN PANEL ROOM & GATE No. 19B'C', 19C'C', 20'C', 21'C', 21A'C' & 21B'C'.
4. BLOCK PROVING AXLE COUNTER PROVIDED IN PASRAHA-NARAYNPUR AND NARAYANPUR - THANBIHPUR SECTION FOR BOTH UP & DN DIRECTION
5. CONTROL TELEPHONE PROVIDED AT PANEL ROOM.
6. LED SIGNAL PROVIDED FOR ALL SIGNALS.
7. TRACK CIRCUIT NO. 11T, 12T ARE STAGGERED BY 1.82M.
8. PROVISION OF SLIDING BOOM IN ADDITION TO L.C. NO. 20'C' & 21'C'.

C/S SR.DSTE/ECR/SEE

EAST CENTRAL RAILWAY
SONEPUR DIVISION

DSTE/ECR/SEE | SSE/DRG/SEE

STATION WORKING RULE DIAGRAM
MACL STD-II(R) CLASS-'B'
TO SUIT SIR NO. ECR/SIP/SEE/167/2014

NARAYANPUR