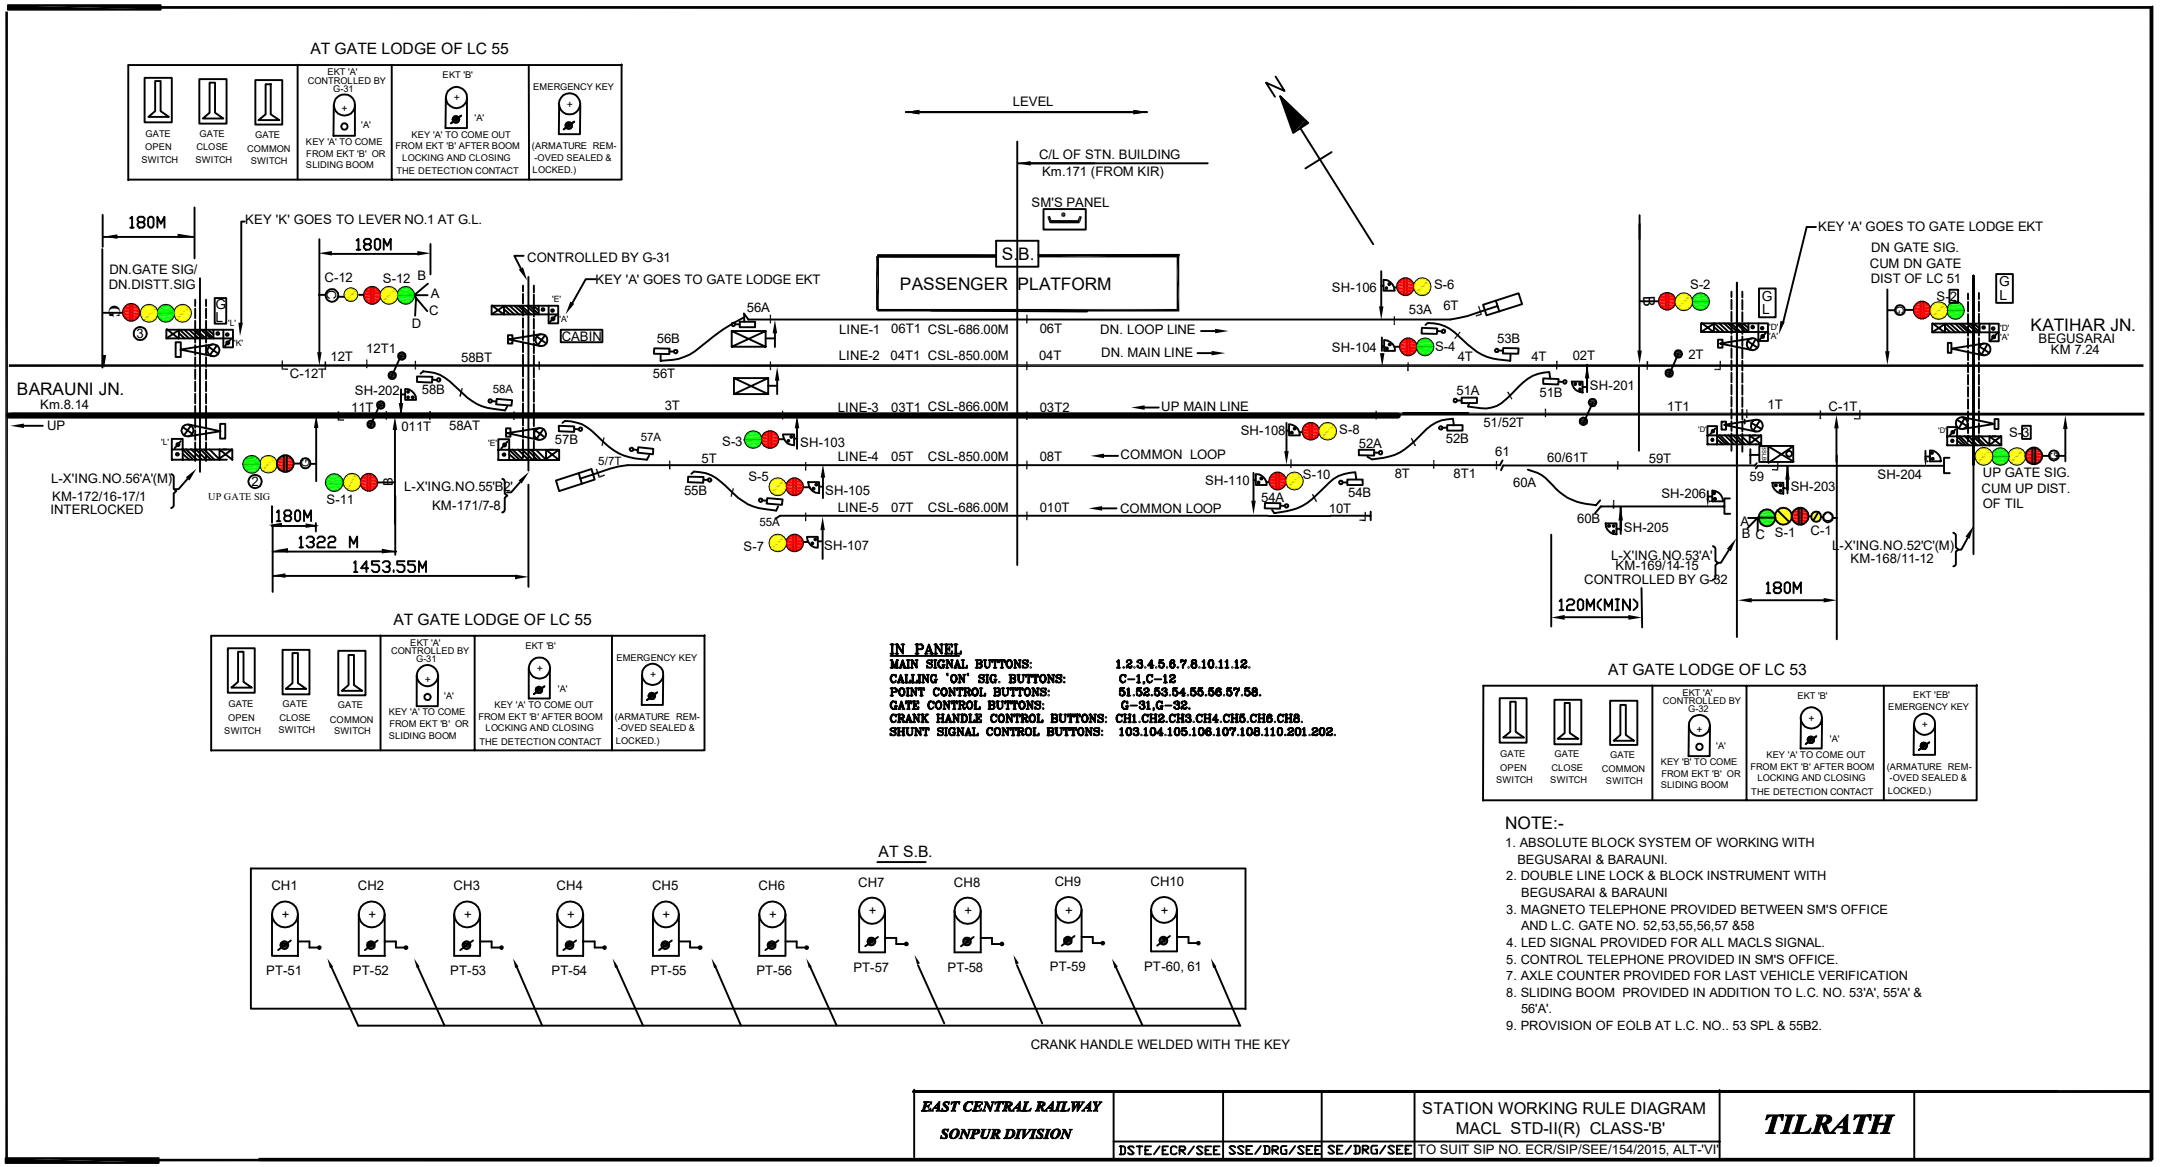

NOTE:-

1. ABSOLUTE BLOCK SYSTEM OF WORKING WITH BEGUSARAI & BARAUNI.
2. DOUBLE LINE LOCK & BLOCK INSTRUMENT WITH BEGUSARAI & BARAUNI
3. MAGNETO TELEPHONE PROVIDED BETWEEN SM'S OFFICE AND L.C. GATE NO. 52,53,55,56,57 &58
4. LED SIGNAL PROVIDED FOR ALL MACLS SIGNAL.
5. CONTROL TELEPHONE PROVIDED IN SM'S OFFICE.
7. AXLE COUNTER PROVIDED FOR LAST VEHICLE VERIFICATION
8. SLIDING BOOM PROVIDED IN ADDITION TO L.C. NO. 53'A', 55'A' & 56'A'.
9. PROVISION OF EOLB AT L.C. NO.. 53 SPL & 55B2.

EAST CENTRAL RAILWAY *SONPUR DIVISION*				STATION WORKING RULE DIAGRAM MACL STD-II(R) CLASS-'B'	***TILRATH***
	DSTE/ECR/SEE	SSE/DRG/SEE	SE/DRG/SEE	TO SUIT SIP NO. ECR/SIP/SEE/154/2015, ALT-'VI'	