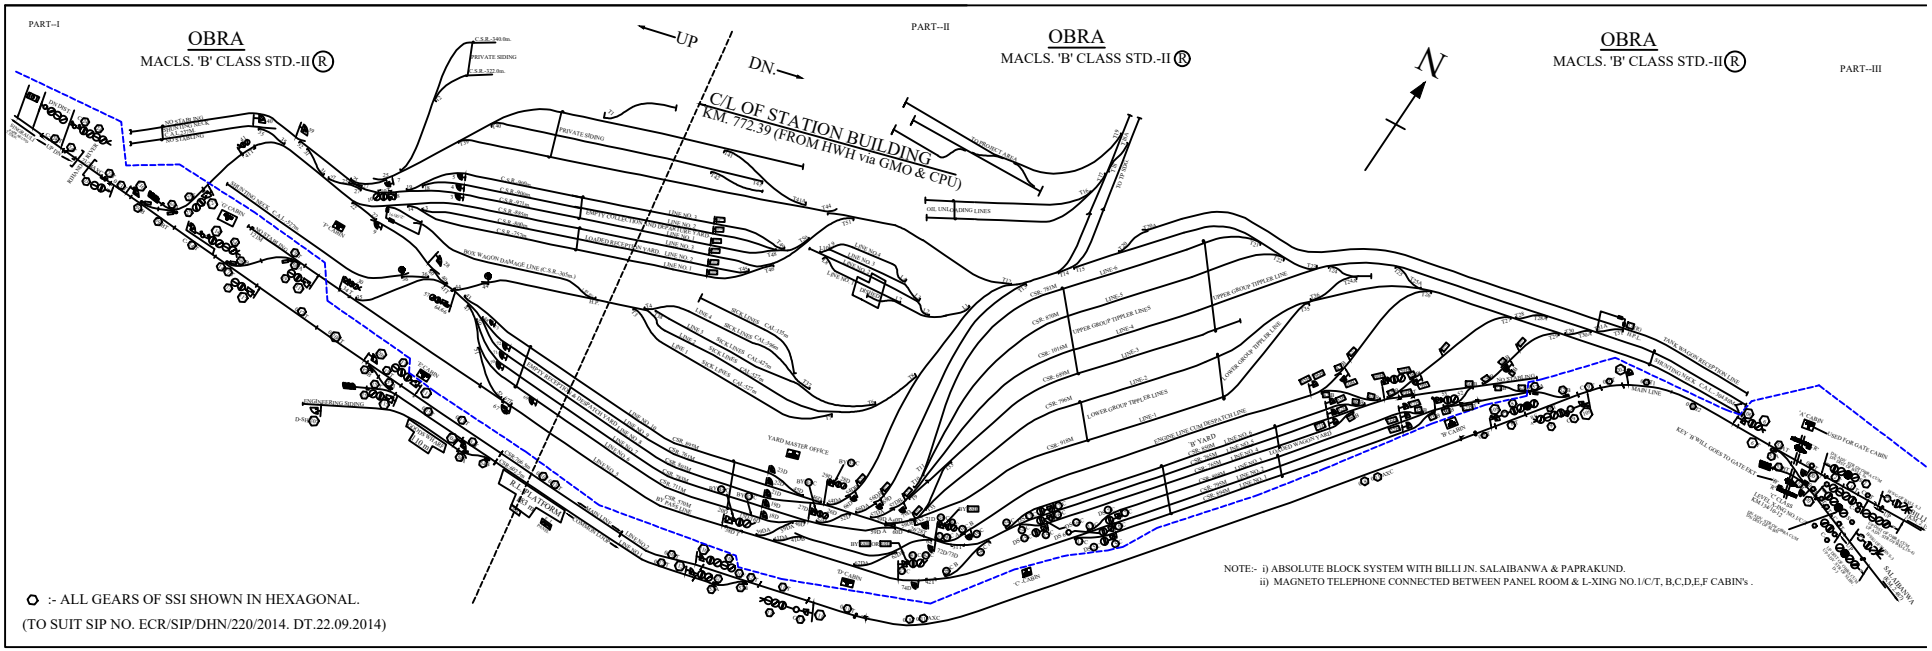
PART--I
OBRA
MACLS. 'B' CLASS STD.-II (R)
PART--II
OBRA
MACLS. 'B' CLASS STD.-II (R)
OBRA
MACLS. 'B' CLASS STD.-II (R)
PART--III
UP
DN.
N
C/L OF STATION BUILDING
KM. 772.39 (FROM HWH via GMO & CPU)
PRIVATE SIDING
YARD MASTER OFFICE
B.L. PLATFORM
NOTE:- i) ABSOLUTE BLOCK SYSTEM WITH BILLI JN. SALAIBANWA & PAPRAKUND.
ii) MAGNETO TELEPHONE CONNECTED BETWEEN PANEL ROOM & L-XING NO.1/C/T, B,C,D,E,F CABIN's .
:- ALL GEARS OF SSI SHOWN IN HEXAGONAL.
(TO SUIT SIP NO. ECR/SIP/DHN/220/2014. DT.22.09.2014)