भभुआ रोड (BBU)

MACLS, B" CLASS, STD–III

DOC:–07.12.2019

TO SUIT SWRD NO.08/2019/DYCSTE/W/DDU

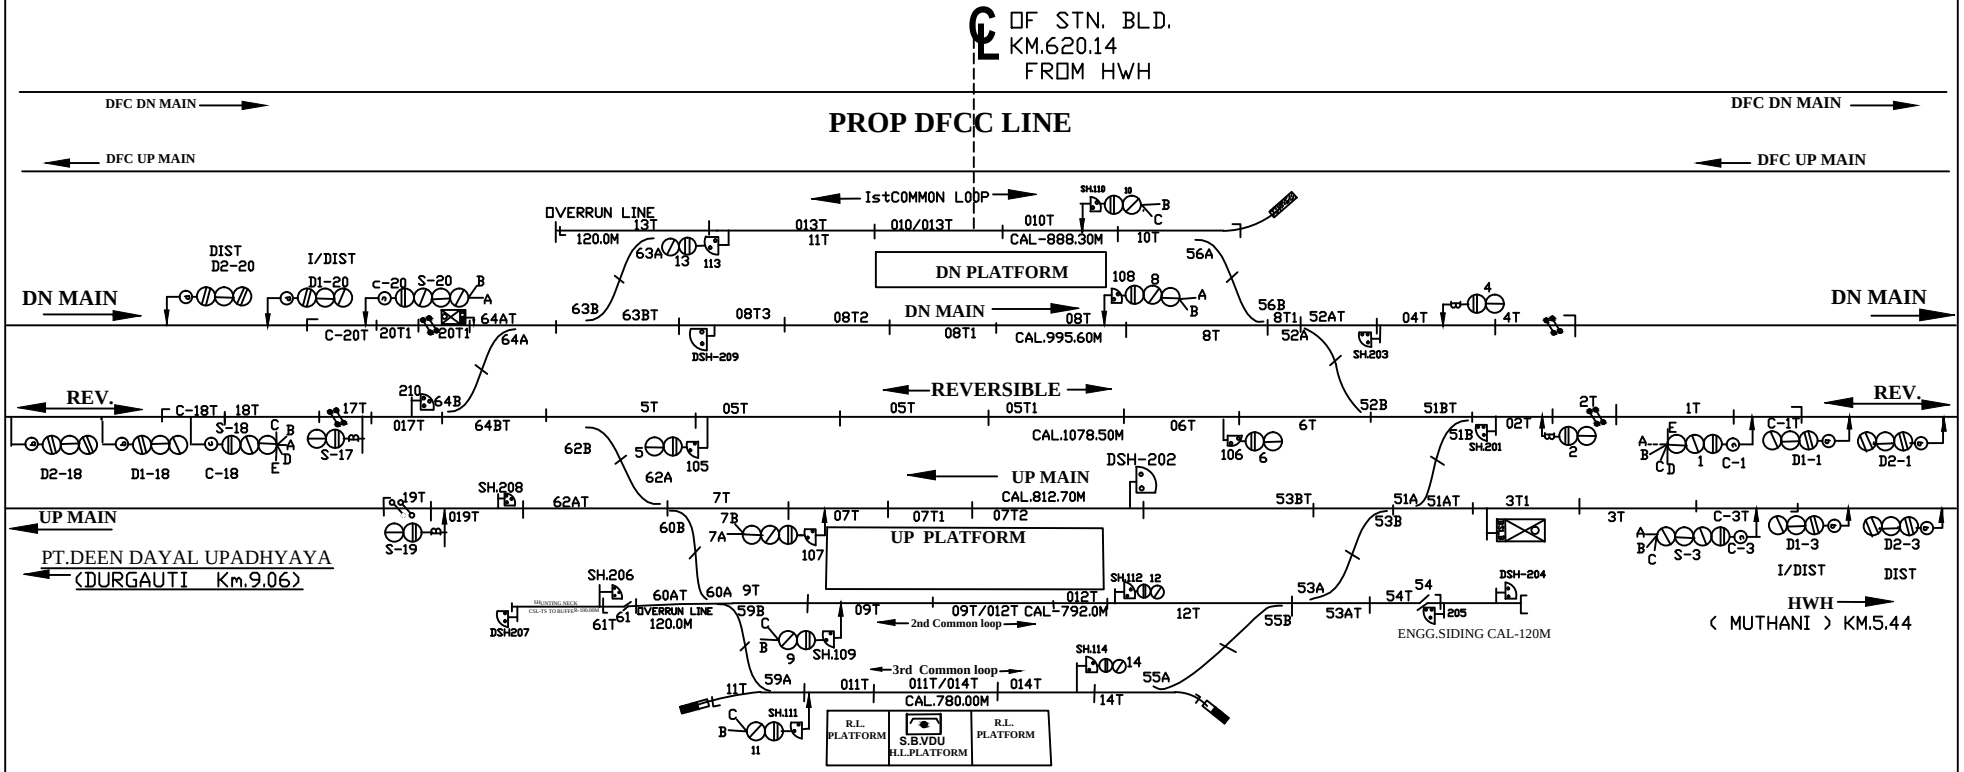

TO SUIT SIP NO. ECR/SIP/DDU/2008/2018

ECR MGS DIV.			ELECTRONIC INTERLOCKING MACLS STD-III(R) CLASS-B	**BHABUA ROAD DDU. DIV.**	DRG. No. SG/DDU/ SK/2020 SH NO.9
	SSE/ DRG	DSTE/ DDU			