KAPARPURA STATION

dijijk LVi'ku

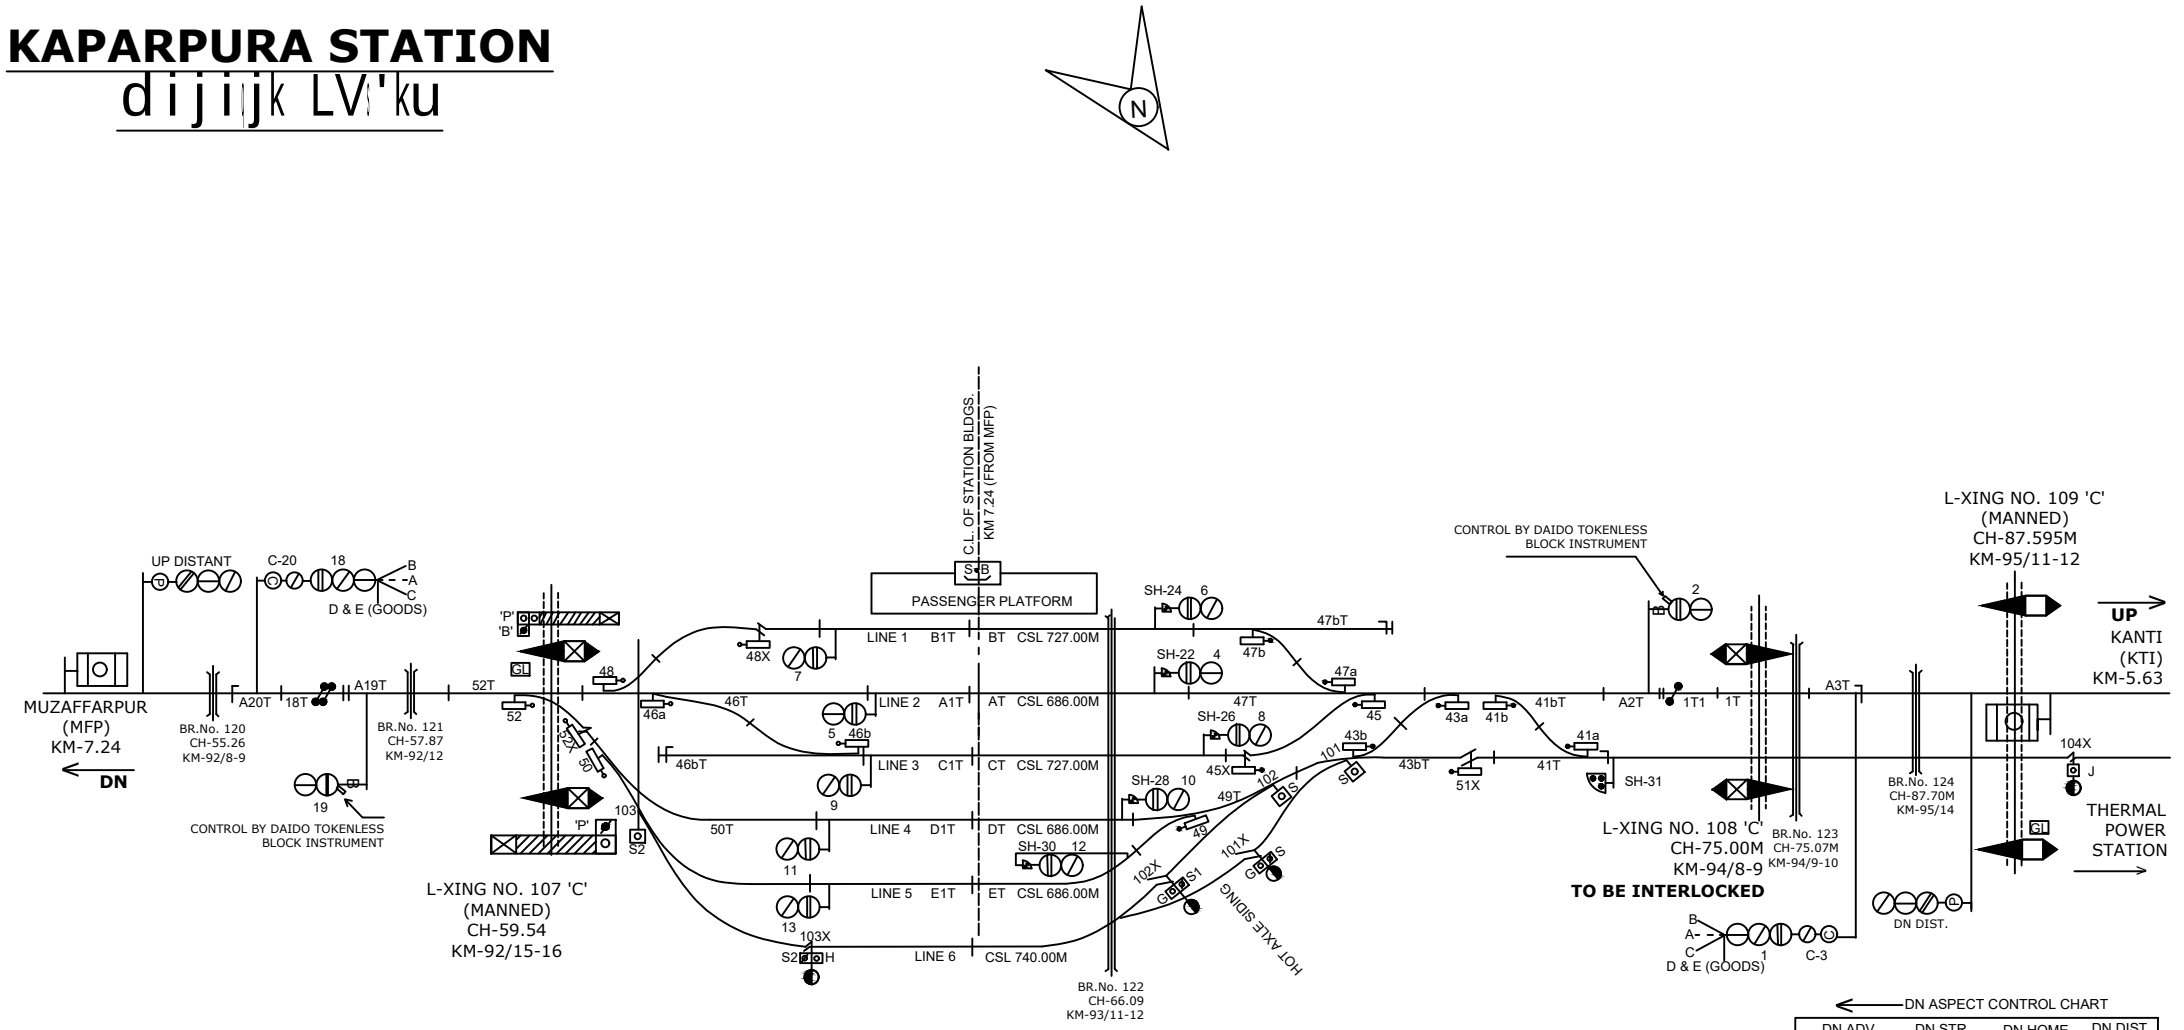

CLASS OF STATION : B
STD OF SIG & INTERLOCKING: STD-II®

SAMASTIPUR DIVISION EAST CENTRAL RAILWAY			MACL, STD-II®, CLASS 'B' STATION WORKING RULE DIAGRAM	KAPARPURA	SWRD NO.- DSTE/SPJ/2002 (RD) 01
	SR.DSTE/SPJ	DSTE/SPJ	JE/DRG	TO SUIT SIP NO. ECR/SIP/SPJ/324/2007 ALT-P	